Removed elements shown dotted

Existing walls shown grey shaded

Proposed walls shown dark blue shaded

Proposed Ground Floor 85.2m²

Proposed First Floor 60.2m²

Printing Notes - This document is A3 Size
To print this document accurately to the intended scale, ensure that print settings are set to 'Actual Size' or 'No scaling'
Do not print 'Fit to page'
Drawings not for construction

A3 page

© PLATFORM 3 - Design



+00 Ground Floor Plan

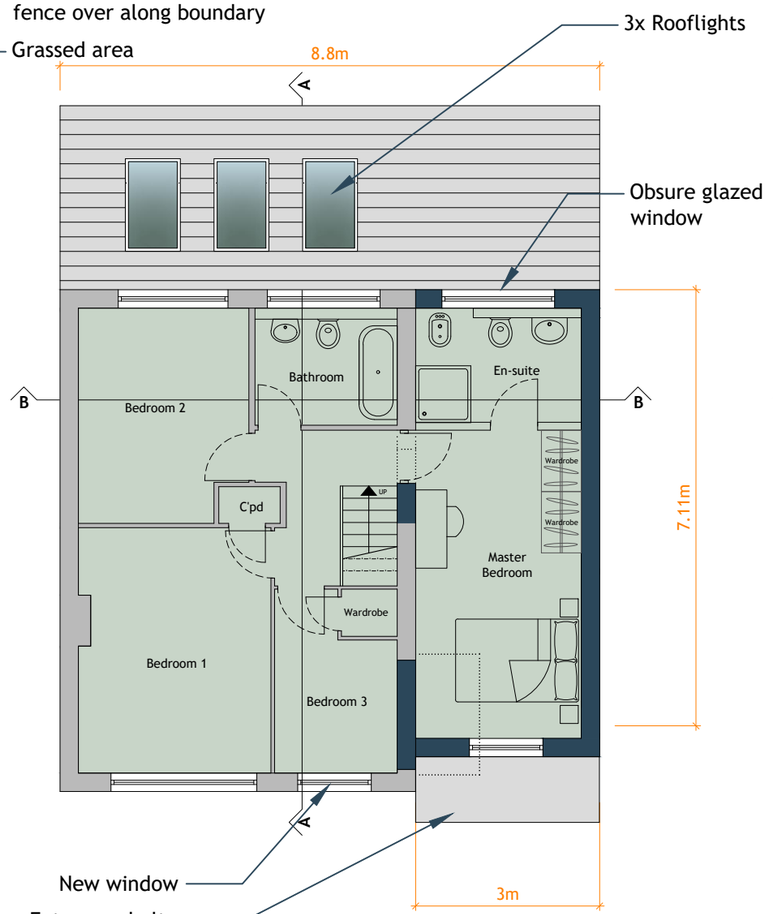

+01 First Floor Plan

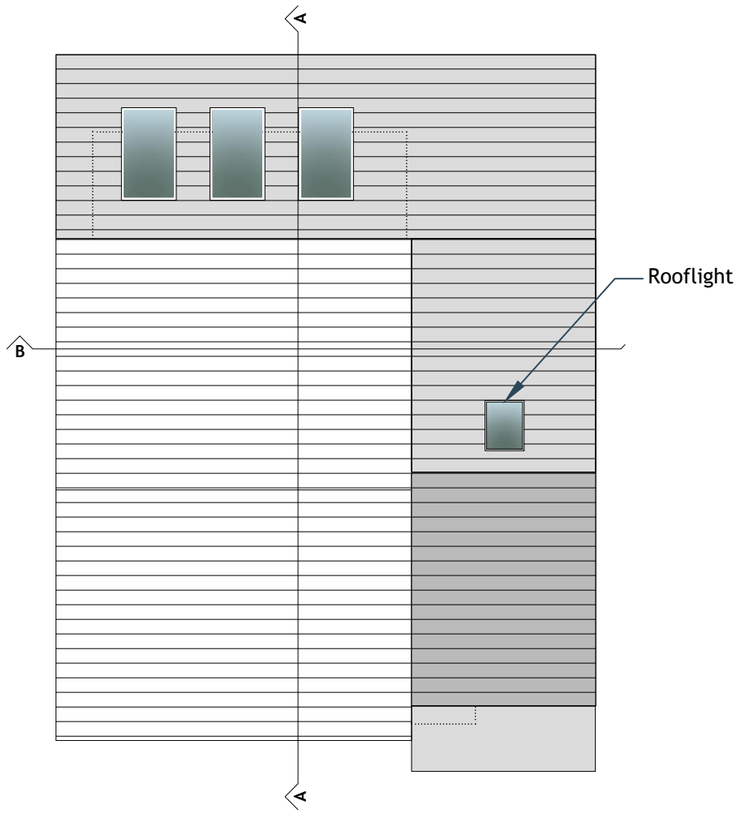

+02 Roof Plan

Scale in Metres 1:100

0 1 2 3 4 5

PLATFORM 3
SURVEY - DESIGN - VISUALISE
www.platform3.design studio@platform3.design

Proposed

address: 1 Harting Close, Goring-by-Sea BN12 6AT	project: Proposed Extension	date: July 2024	scale: as shown@A3
client: N & J Veeren	drawing title: Proposed Plans	drg. no: 24-P04-60	revision: B