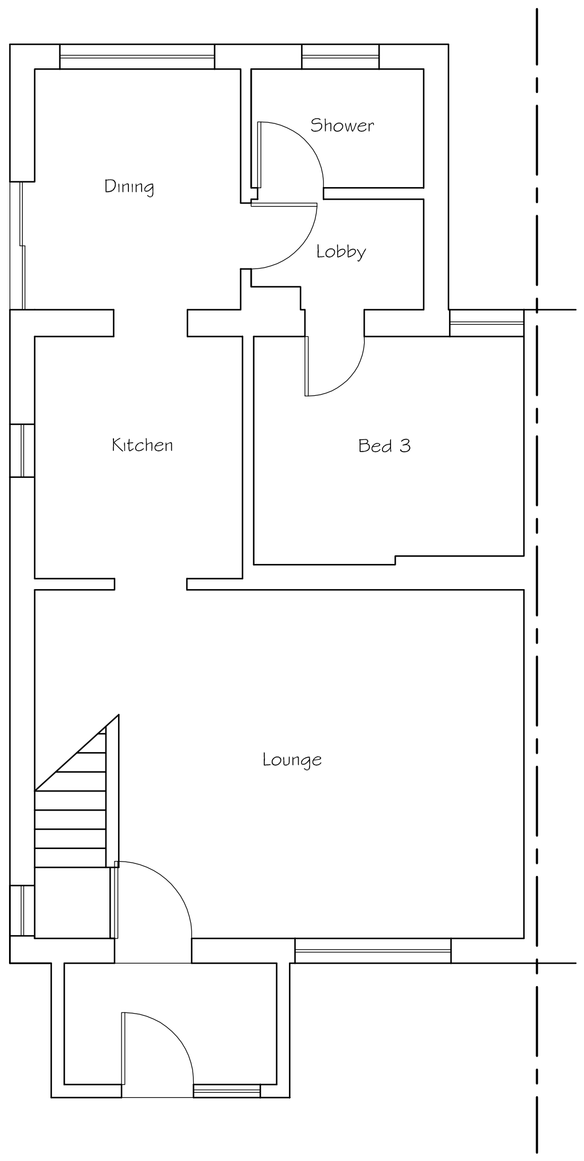

Existing Ground Floor Plan

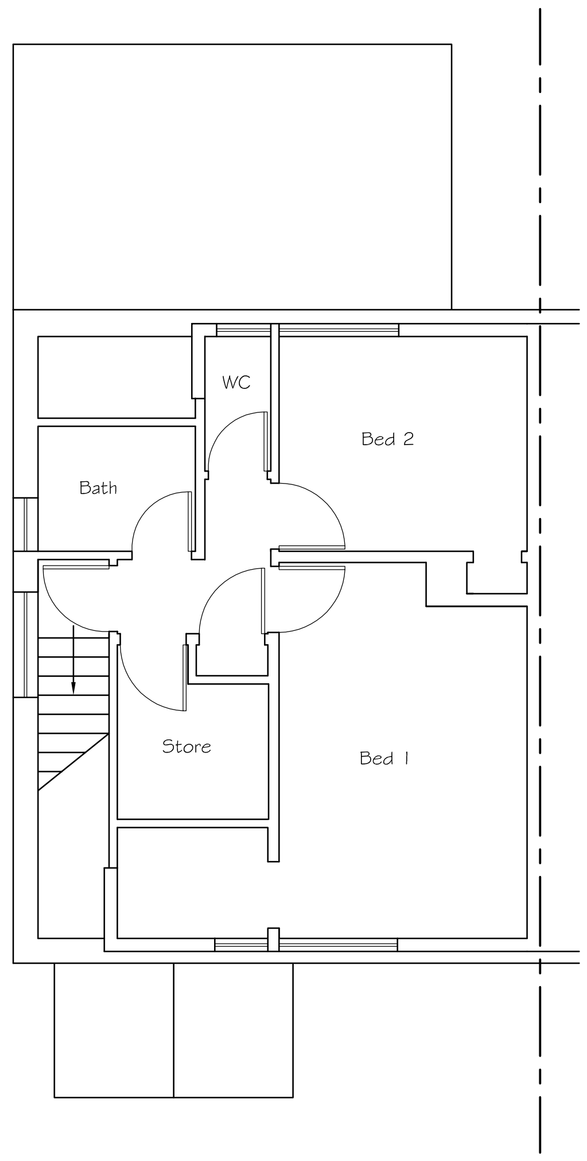

Existing First Floor Plan

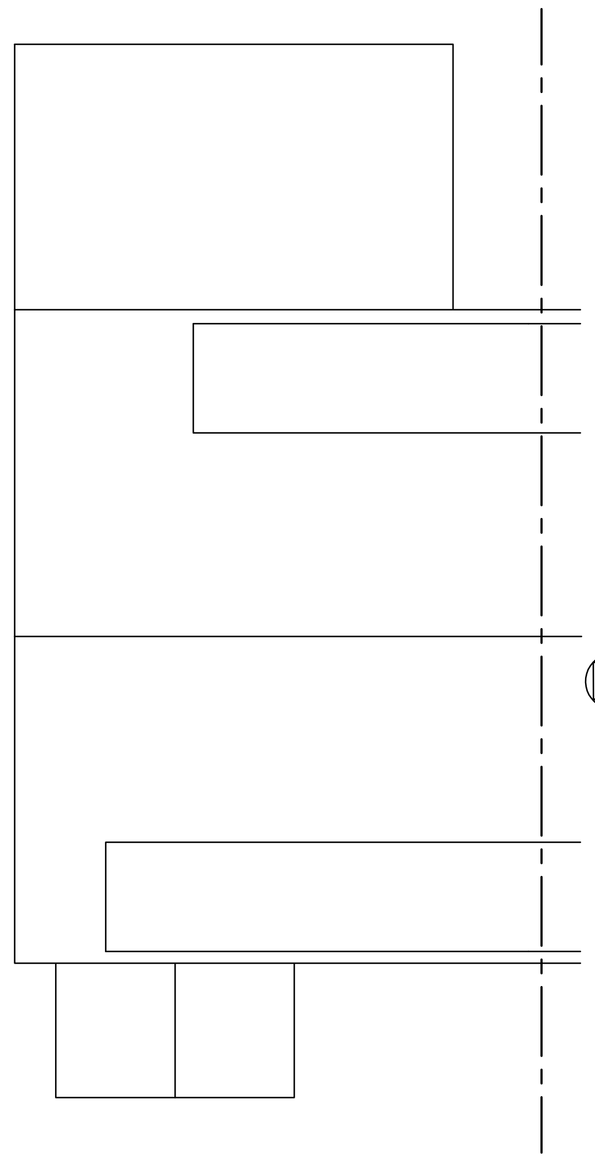

Existing Roof Plan

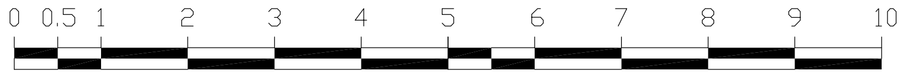

SCALE 1:50

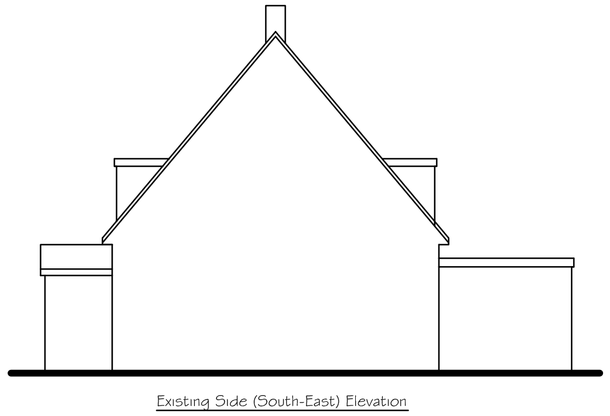

Existing Side (South-East) Elevation

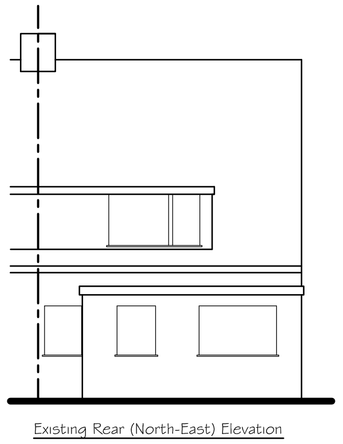

Existing Rear (North-East) Elevation



Existing Side (North-West) Elevation

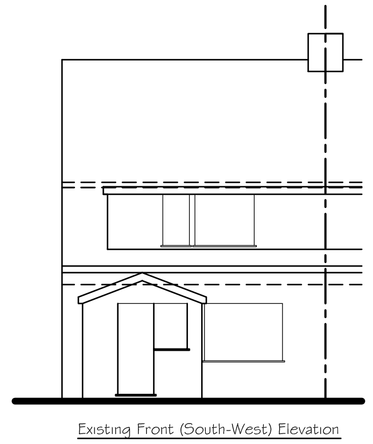

Existing Front (South-West) Elevation

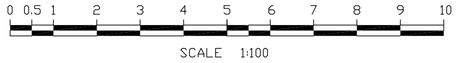

SCALE 1:100

Tony Rogers
Building Consultants
Address: 40 Dawn Crescent, Upper Beeding
West Sussex, BN44 3WH
Telephone: 01903 815225 Fax: 01903 815225

Rev.	Date:	Revision Description:

Client: Mr & Mrs I Weild

Address: 32 The Drive
Southwick
West Sussex
BN42 4RR

Project: Proposed enlarged rear dormer

Scale: 1:50 1:100
Paper Size A1

Date: August 2024

Drawing No: 24/1583/01

Drawn By: AWR

Revision: