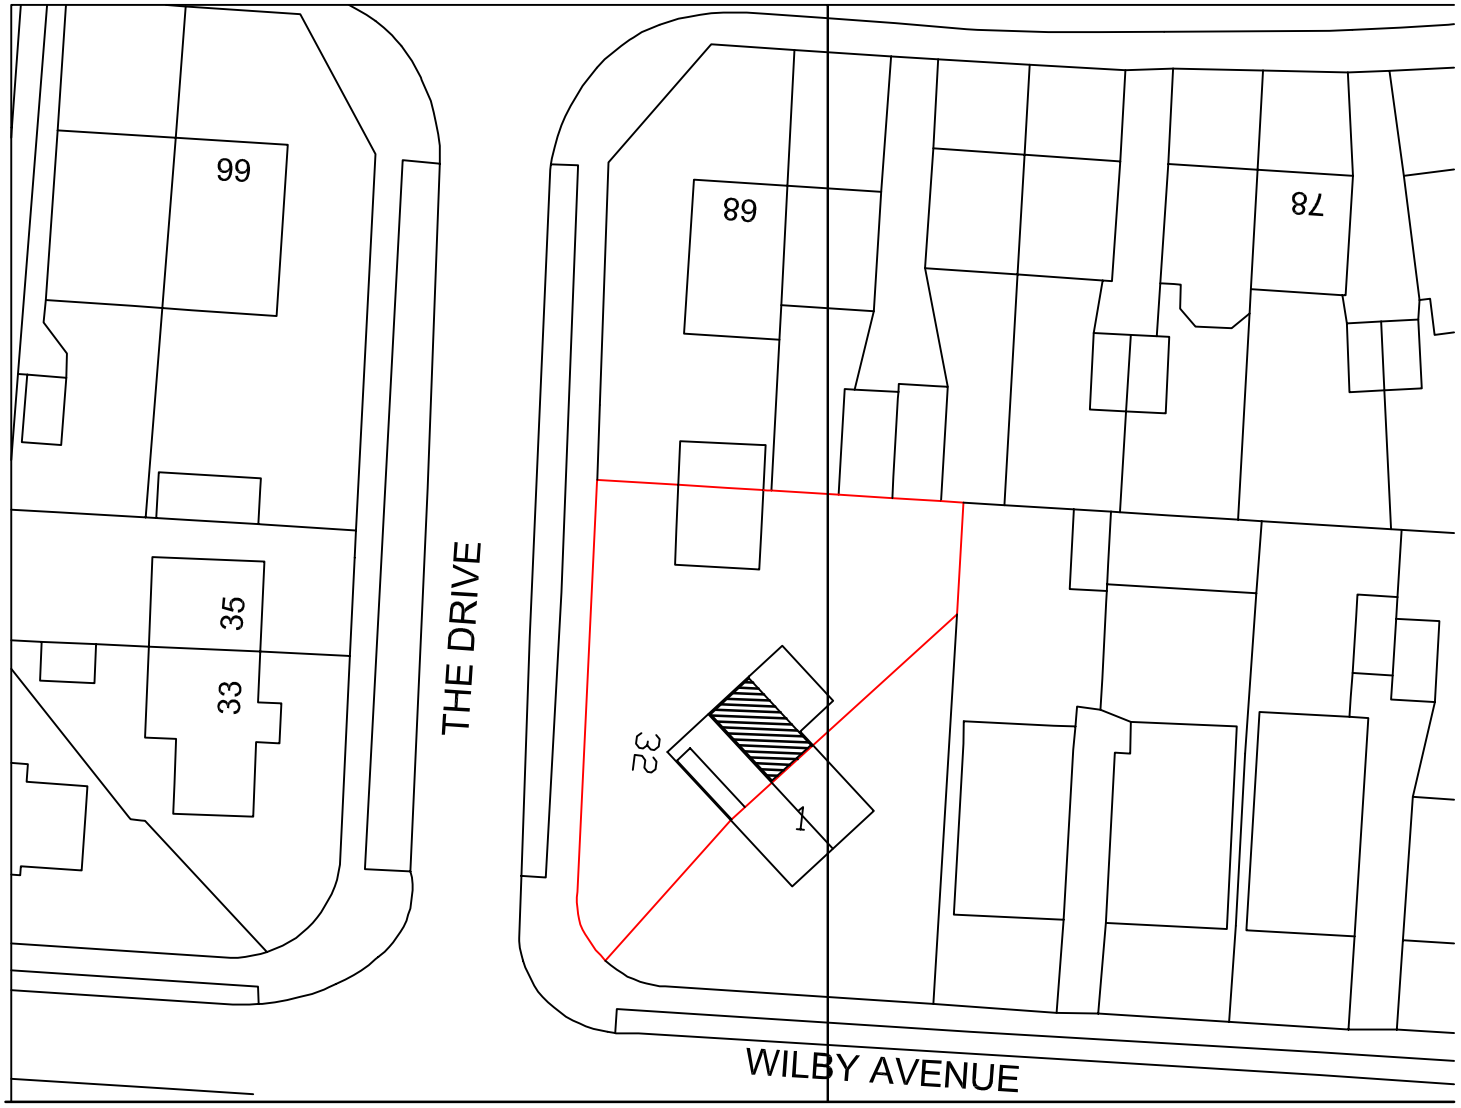

0 20 40 60 80

N

Metres
32 The Drive
Southwick
Block Plan 1:500
A4 Paper