Copyright of this drawing remains the sole property of Domus Architecture unless otherwise assigned in writing. Do not scale from this drawing, figured dimensions are to be worked in all cases with any discrepancies reported to Domus prior to commencement of any work. Only the original drawing should be relied on.

Scale Bar:

0 2 5 10 20


1:200

North Point:

N

Revision	Date	Description	Checked
A	19/05/21	Distances to boundaries and adjacent buildings added.	PS
B	27/09/21	Extent of alterations/additions to 44 Brighton Road shown. 5ft wide shared access shown (hatched brown)	PS
C	08/11/21	Site Section added	PS
D	15/11/21	Boundary to 44 Brighton Road amended	PS
E	06/12/21	Garage block set further back from Brighton Road, as requested	PS
F	15/12/21	Section and dimensions updated	PS



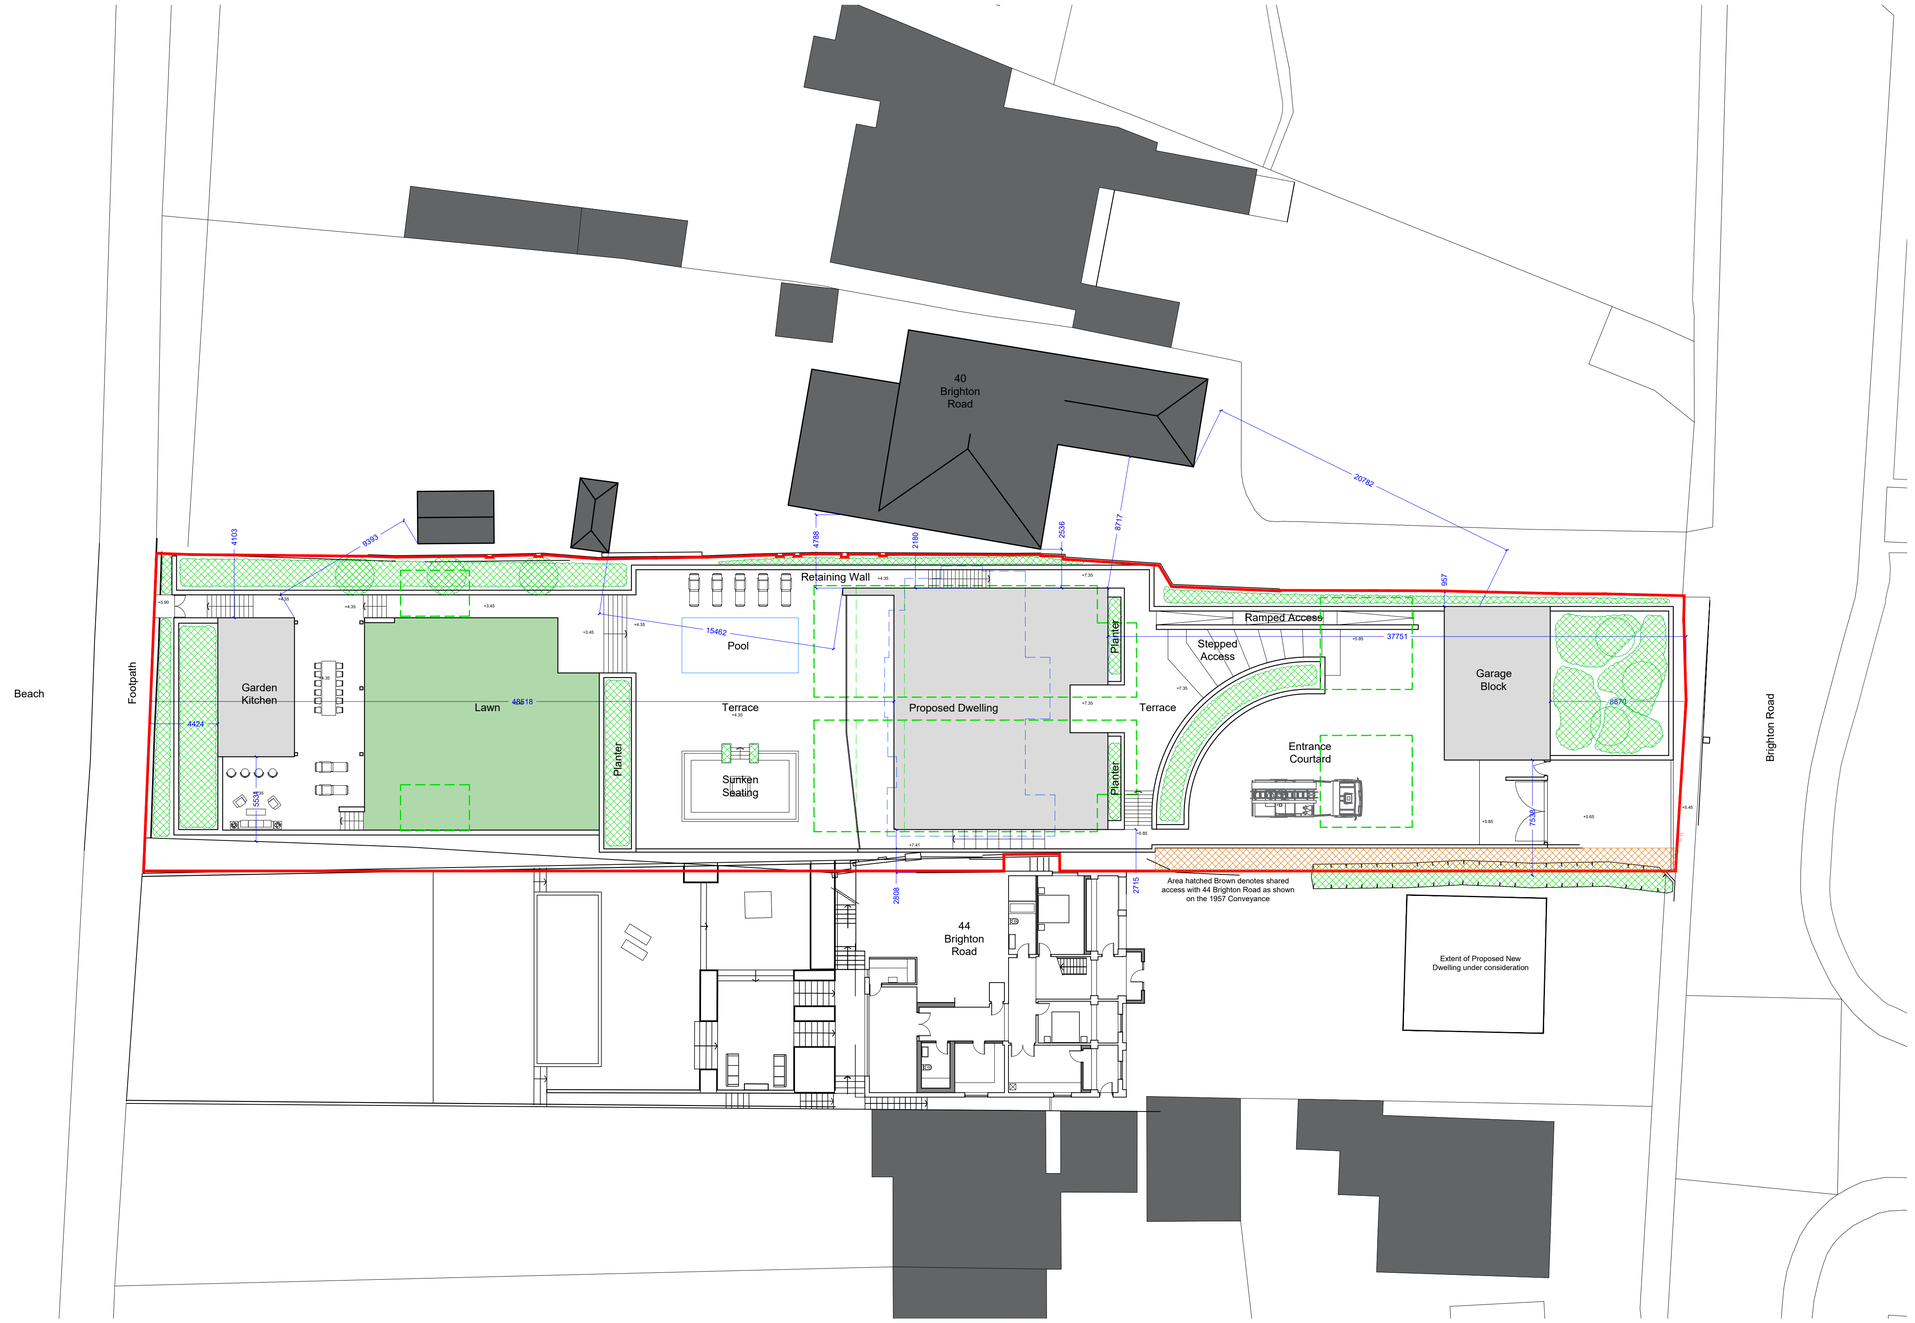

Outline of Existing House

Outline of Houses approved under AWDM/1288/20

DOMUS architecture

One Campbell Street
Leeds
LS28 6DP

T: 0113 518 1010
E: info@domusarchitecture.co.uk
W: domusarchitecture.co.uk

Project: Proposed Dwelling

Site Address: 42 Brighton Road
Lancing BN15 8ET

Client: Bernard Construction UK Ltd

Title: Site Plan and Section
As Proposed

Date:	Scale:	Checked:
April 2021	1:200 @ A1	PS
Project: 1817	Dwg No: A1-02	Revision: F