REAR 1ST FLOOR BEDROOM WINDOW AT 105
OLD FORT RD BN43 5HA

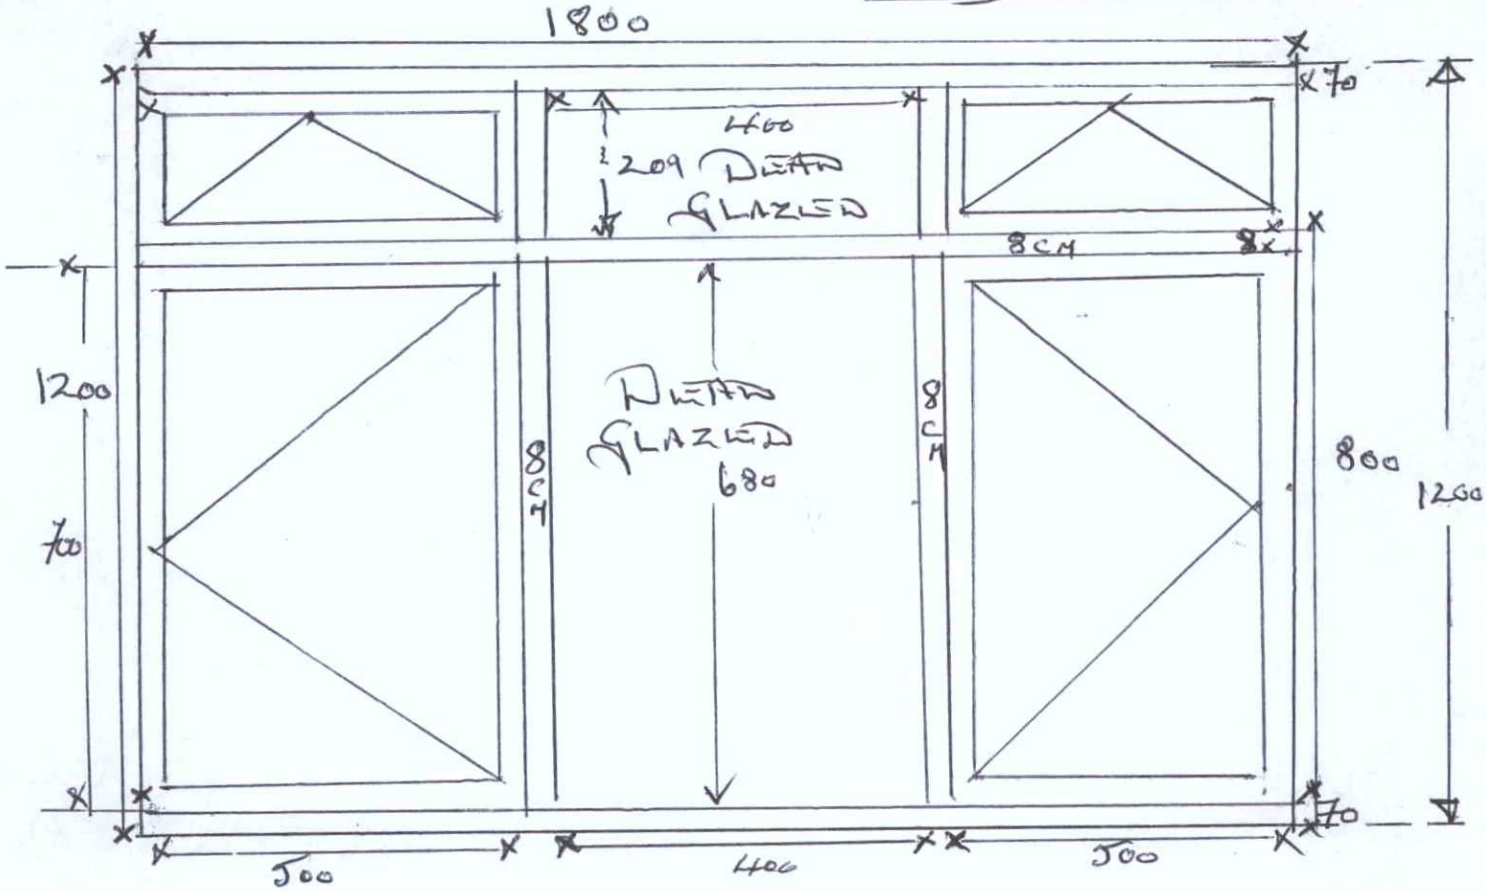

ADUR & WORTHING
PLANNING SERVICES

PLAN	AWDM/ 1816/16
DATE VALID	30 NOV 2016