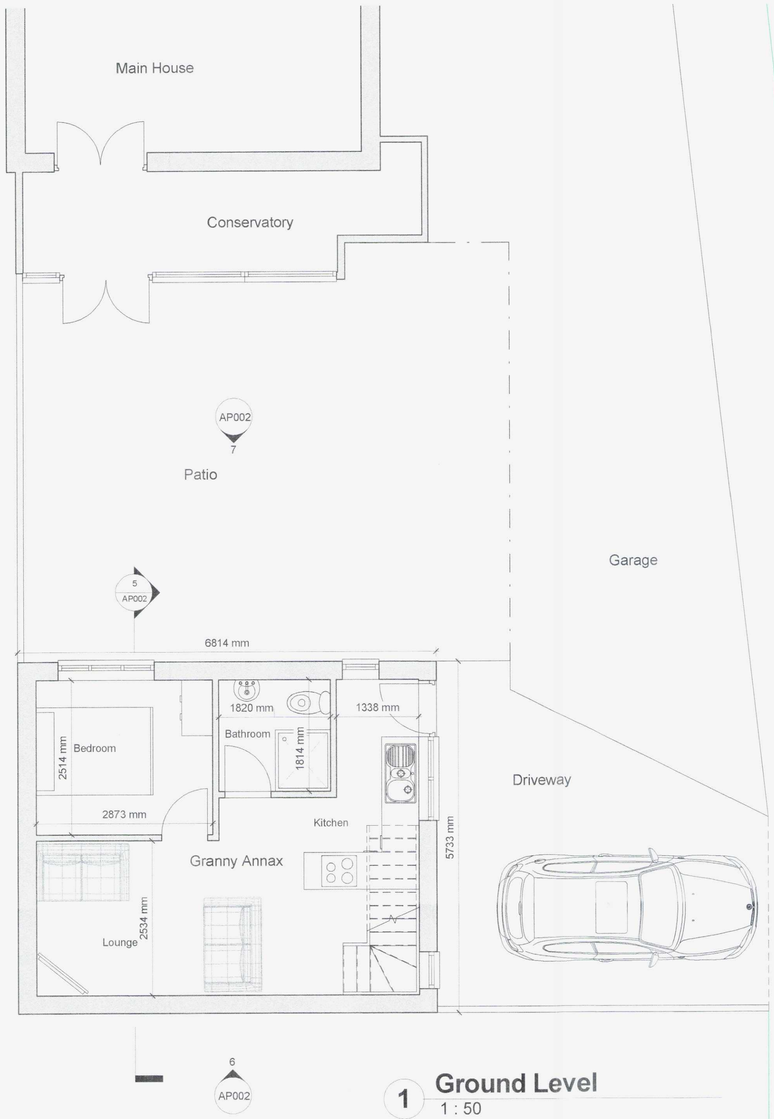

1 Ground Level
1 : 50

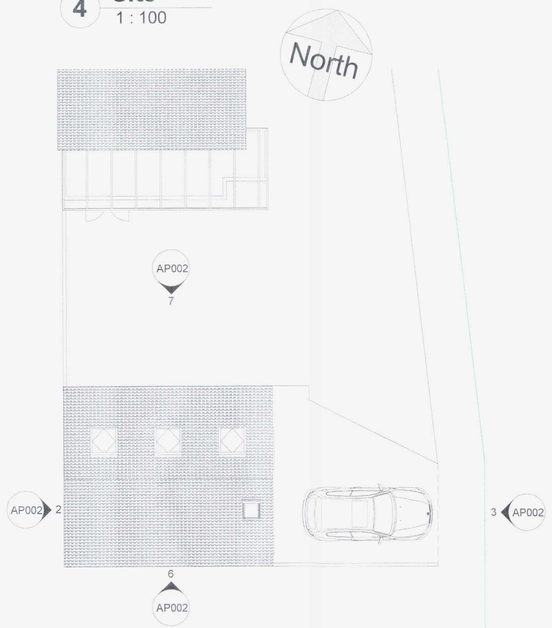

4 Site
1 : 100

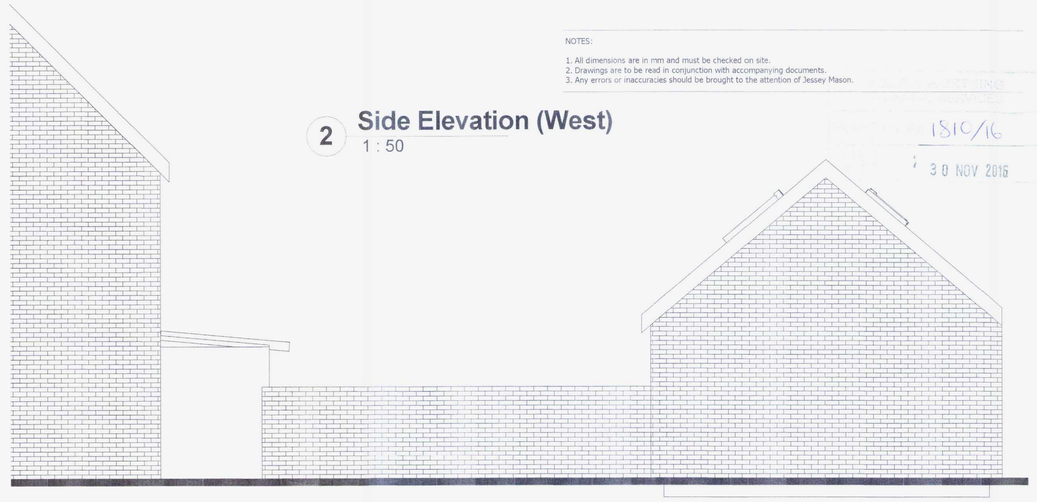

2 Side Elevation (West)
1 : 50



3 Front Elevation (East)
1 : 50

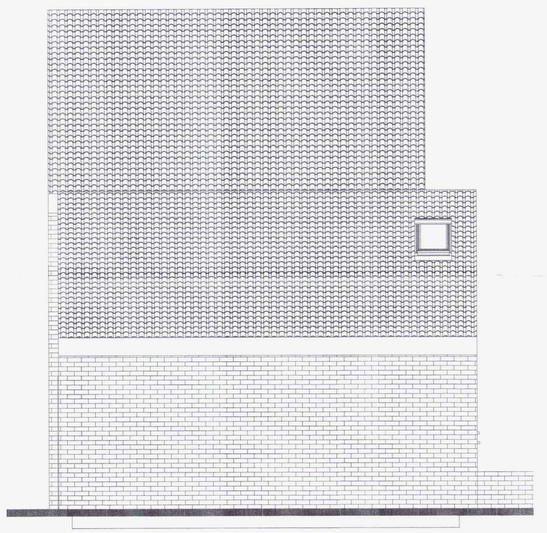

6 Side Eelvation (South)
1 : 50

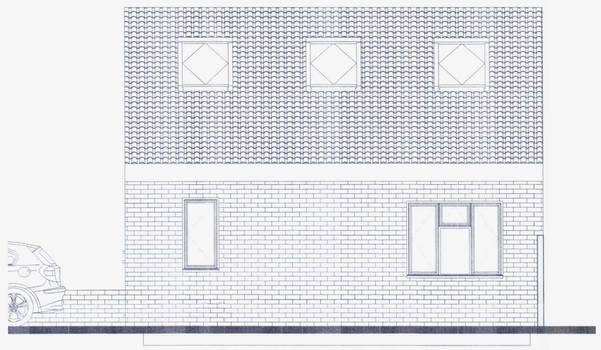

7 Rear Elevation North
1 : 50

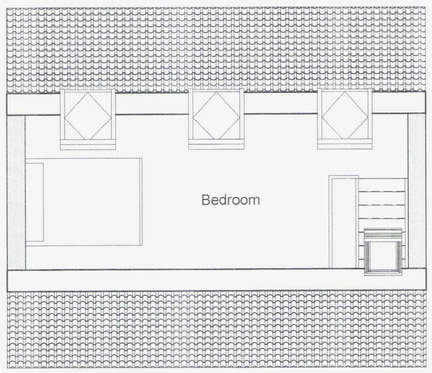

8 First Floor
1 : 50

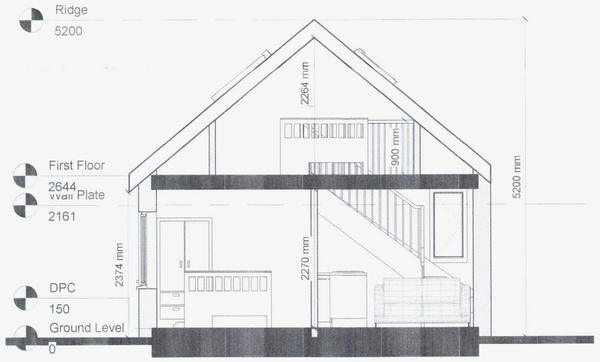

5 Section A - A
1 : 50

0m 2m 4m 6m 8m 10m

VISUAL SCALE 1:100 @ A1

0m 1m 2m 3m 4m 5m

VISUAL SCALE 1:50 @ A1

Address: 140 Manor Hall Road
Southwick
West Sussex
BN42 4NP

Client: Mr D Mulvoy

Drawing Title: Proposed Garage Conversion

Drawing Ref: AP002/ManRd140

JESSEY MASON ASSOCIATES

Planning Applications
Building Regulation Drawings
Design Consultants
Party Wall Surveyors
Building Surveys
Homebuyers Survey
Project Management
Disabled Access Auditing
Building Defect Analysis
CDM
Expert Witness

Contact Details: Telephone: 01903 877724 Email: alex@jesseymason.co.uk

Contact Address: Unit 3 Tungsten Building, George Street, Portslade, East Sussex, BN41 1RA

Scale:	Paper:	Date:	Drawn by:	Revision No:	Direction:
As indicated	A1	10/11/16	AP		