

1 Ground Level
1 : 50



2 Side Elevation (West)
1 : 50

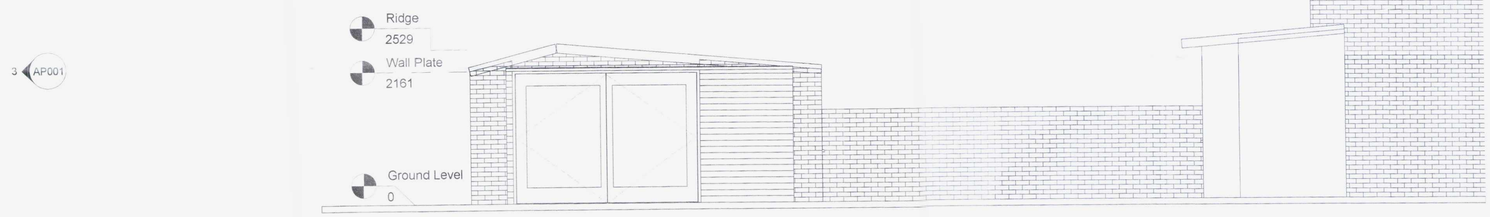

3 Front Elevation (East)
1 : 50

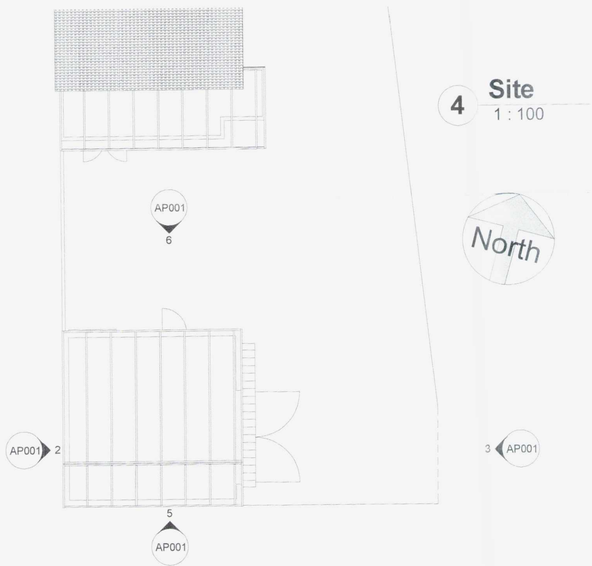

4 Site
1 : 100

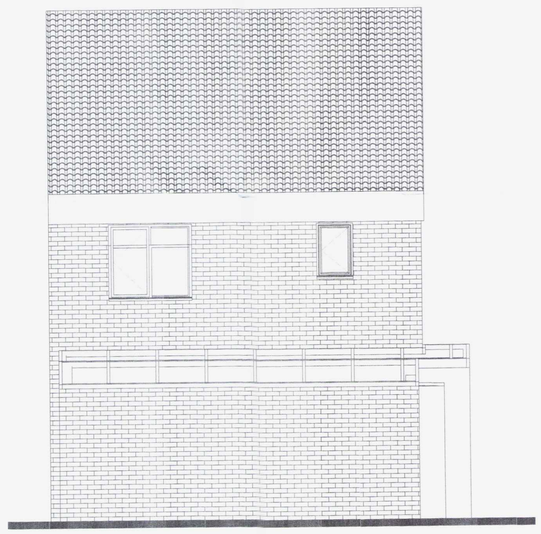

5 Side Eelvation (South)
1 : 50



6 Rear Elevation North
1 : 50

NOTES:

1. All dimensions are in mm and must be checked on site.
2. Drawings are to be read in conjunction with accompanying documents.
3. Any errors or inaccuracies should be brought to the attention of Jessey Mason.

15/0/16

30 NOV 2016

0m 2m 4m 6m 8m 10m

VISUAL SCALE 1:100 @ A1

0m 1m 2m 3m 4m 5m

Address: 140 Manor Hall Road
Southwick
West Sussex
BN42 4NP

Client: Mr D Mulvoy

Drawing Title: Garage Conversion

Drawing Ref: AP001/ManRd140

JESSEY MASON ASSOCIATES

Planning Applications
Building Regulation Drawings
Design Consultants
Party Wall Surveyors
Building Surveys
Homebuyers Survey

Project Management
Disabled Access Auditing
Building Defect Analysis
CDM
Expert Witness

Contact Details: Telephone: 01903 877724 Email: alex@jesseymason.co.uk

Contact Address: Unit 3 Tungsten Building, George Street, Portslade, East Sussex, BN41 1RA

Scale:	Paper:	Date:	Drawn by:	Revision No:	Direction:
As	A1	10/11/16	AP		