
1:75 0 1 2 3 4m

Notes:

1. Do not scale this drawing.
2. All dimensions are in millimetres except levels which are in metres.
3. This drawing to be read in conjunction with all relevant drawings and specifications.
4. All proprietary items to be installed in strict compliance with the manufacturers instructions and recommendations.

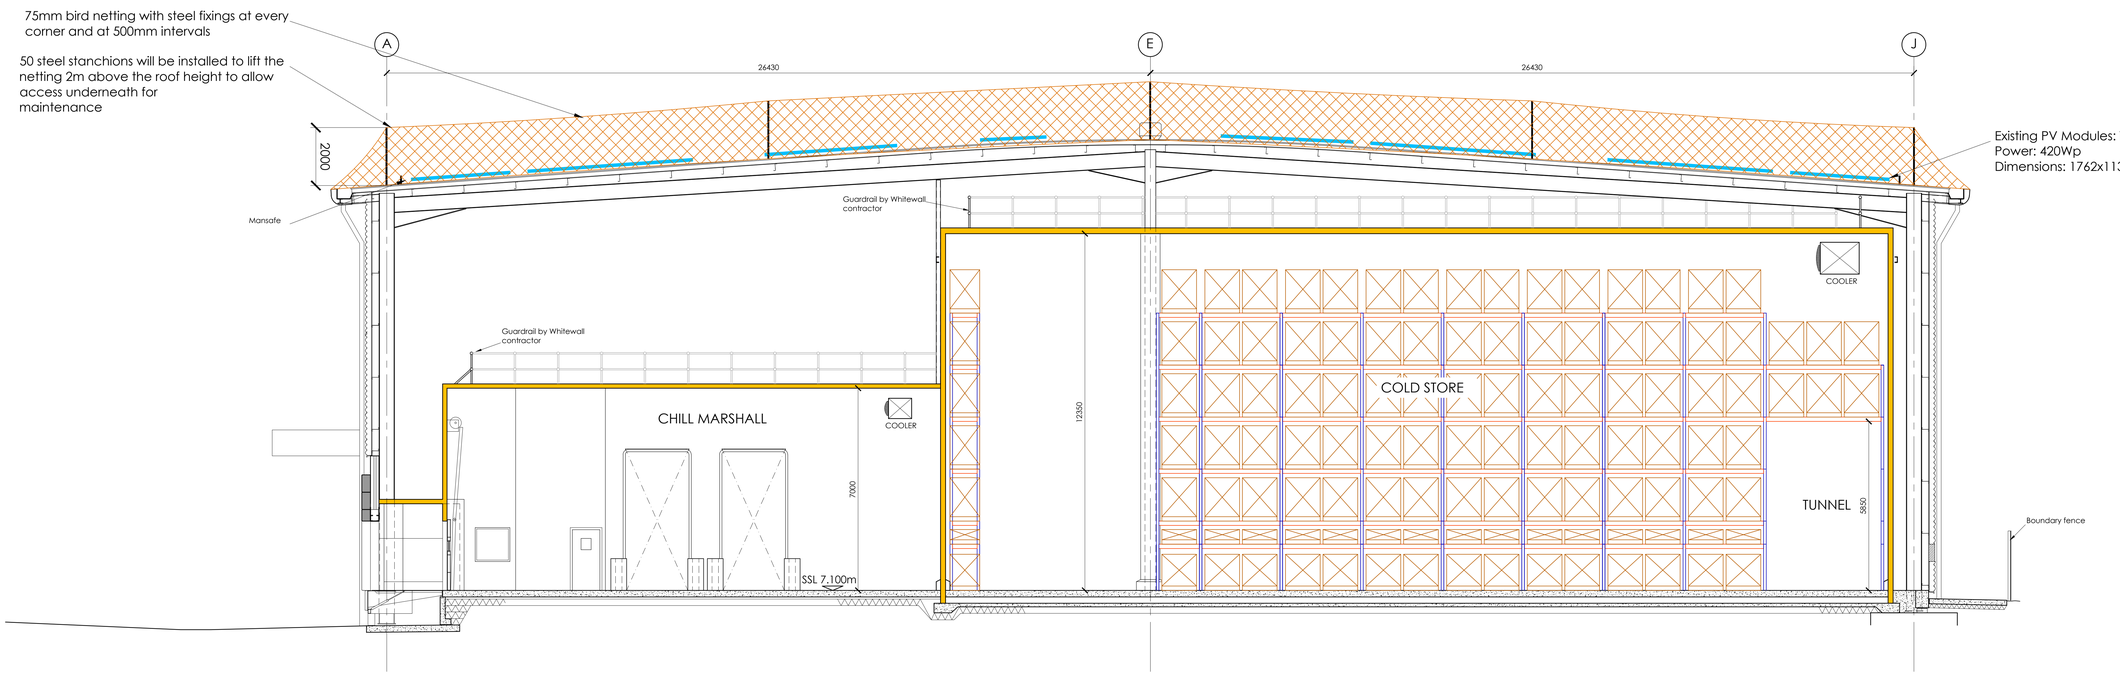

SECTION 3 - 3 THROUGH TEMPERATURE CONTROLLED AREAS

Rev	By	Date	Details
P1	YAT	27.01.23	Issued for Planning Approval

Scale 1:75 UNO | Drawn YAT | Checked MD
Sheet size A0 | Date JAN 2023 | Passed MD

Status: PLANNING

Project: BIDVEST DEPOT
32 CHARTWELL RD, LANCING

Drawing Title: Section

Client: Bidfood Inspired by you

18 Frogmore Road
Hemel Hempstead
Herts HP3 9RT
t : 01442 437500
w: www.kmgpartnership.com
e: info@kmgpartnership.com
KMG PARTNERSHIP DESIGN & ENGINEERING

Drawing No. 4336-KMG-ZZ-ZZ-DR-A-1130 | Rev P1