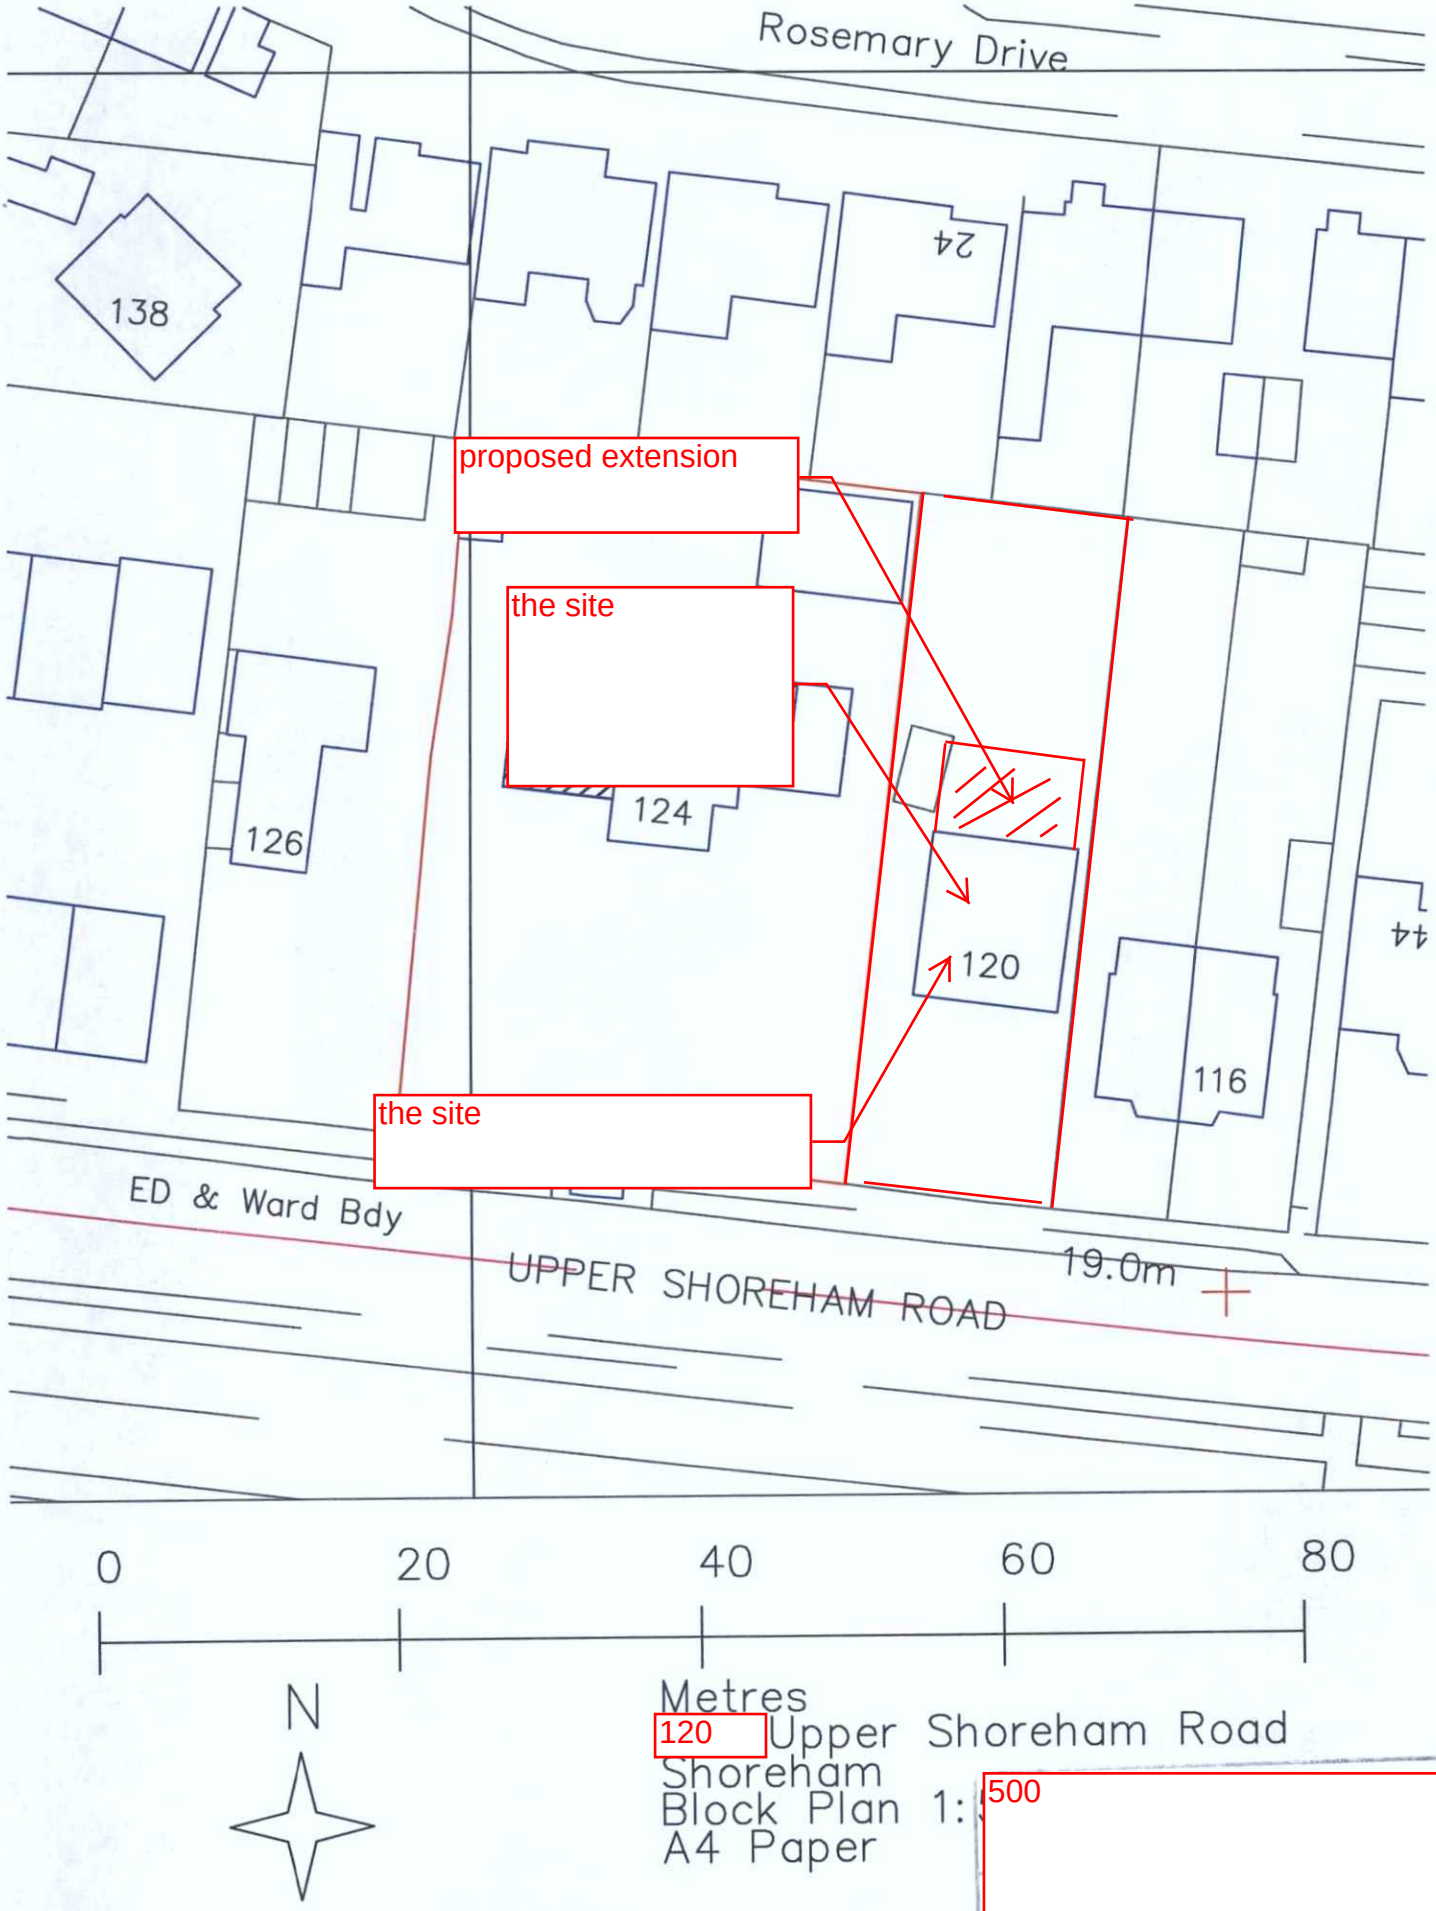
Rosemary Drive
138
24
proposed extension
the site
124
126
120
116
44
the site
ED & Ward Bdy
UPPER SHOREHAM ROAD
19.0m
0
20
40
60
80
Metres
N
120 Upper Shoreham Road
Shoreham
Block Plan 1:500
A4 Paper