Ground Floor

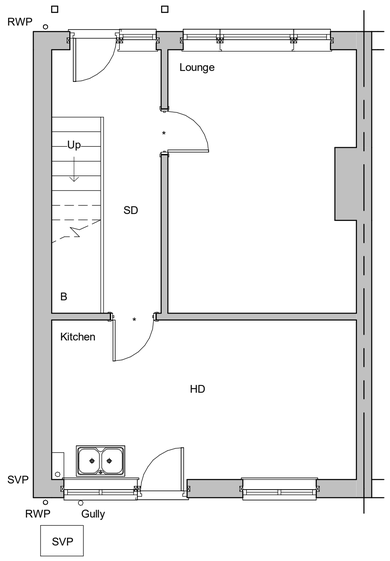

First Floor

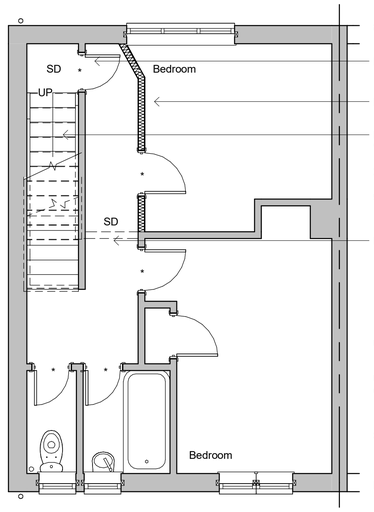

Second Floor

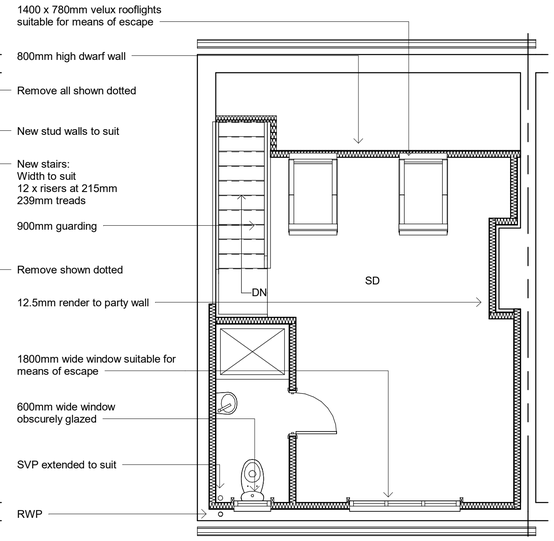

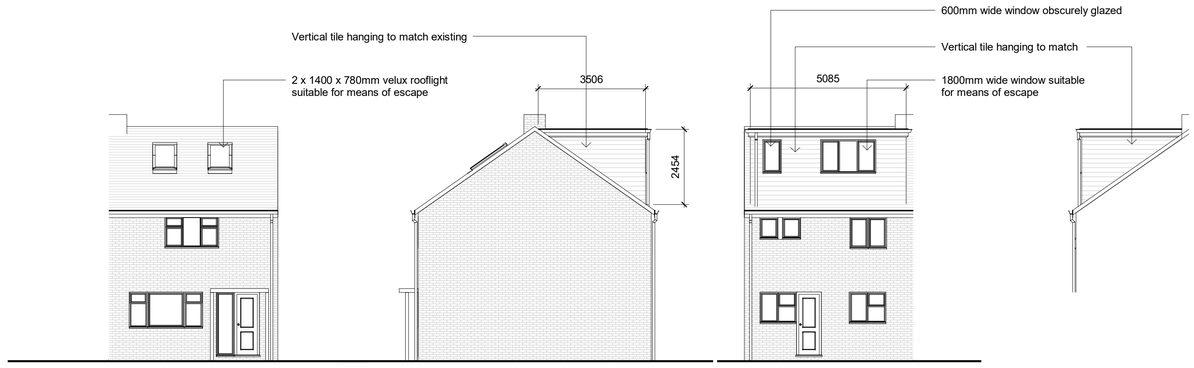

Front Elevation

North West

Side Elevation

South West

Rear Elevation

South East

Side Elevation

North East

Revisions

0.5 0 0.5 1 1.5 2 2.5
SCALE 1: 50 m

1 0 1 2 3 4 5
SCALE 1: 100 m

Cubic content calculation:

Rear dormer:

3.506 x 2.454 x 5.085 / 2= 21.87m3

Therefore under 40m3 and complies

Materials

Drawing Number	2022/39	Sheet	1 of 1
Size	A1	Scale	1:50, 1:100

Project

Proposed details
February 2022

Job Title

62 Mansell Road
Shoreham By Sea
West Sussex
BN43 6GP

Do Not scale from this drawing except for planning as photocopies will be subject to distortion
Drawings to be read in conjunction with all other Designers and structural engineers contract drawings and specifications:
Any discrepancies must be brought to the attention of the Designer immediatialy.
The contractor must verify all dimensions by site measurement before ordering materials or manufacturing components
Substitute materials and products to those named will be acceptable if proven to be of equal or higher performance and not in conflict with other elements

M.J.Humphrey Ltd

RICS cabe chartered association of building engineers

Mel Humphrey MRICS, MBEng
9 Aldsworth Avenue
Goring By Sea
West Sussex
BN12 4XQ

Mel@mjhumphrey.co.uk
07701055182

Adam Humphrey
230 Dominion Road
Worthing
West Sussex
BN14 8JL

Adam@mjhumphrey.co.uk
07812419142