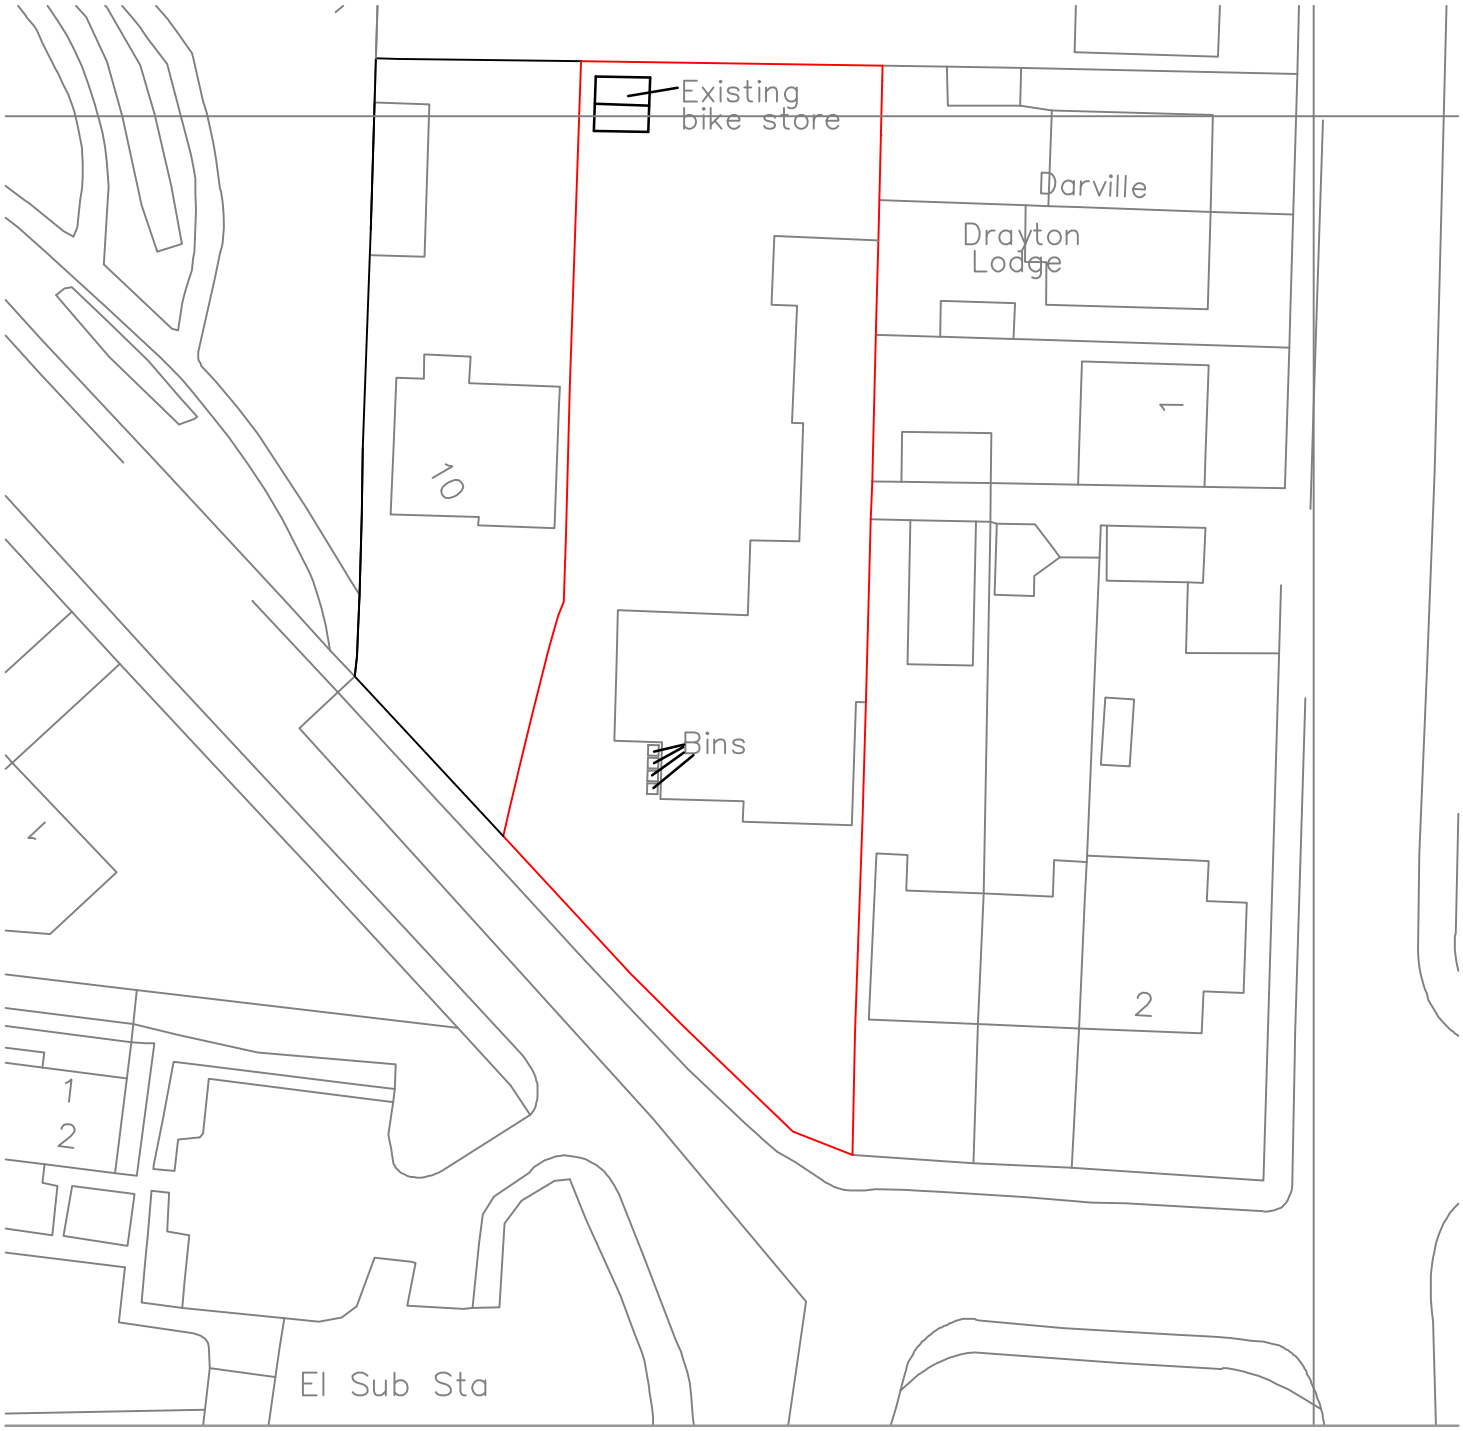

0 20 40 60 80

Metres

N

8 Cross Road
Southwick
Block Plan 1:500
A4 Paper