First Floor

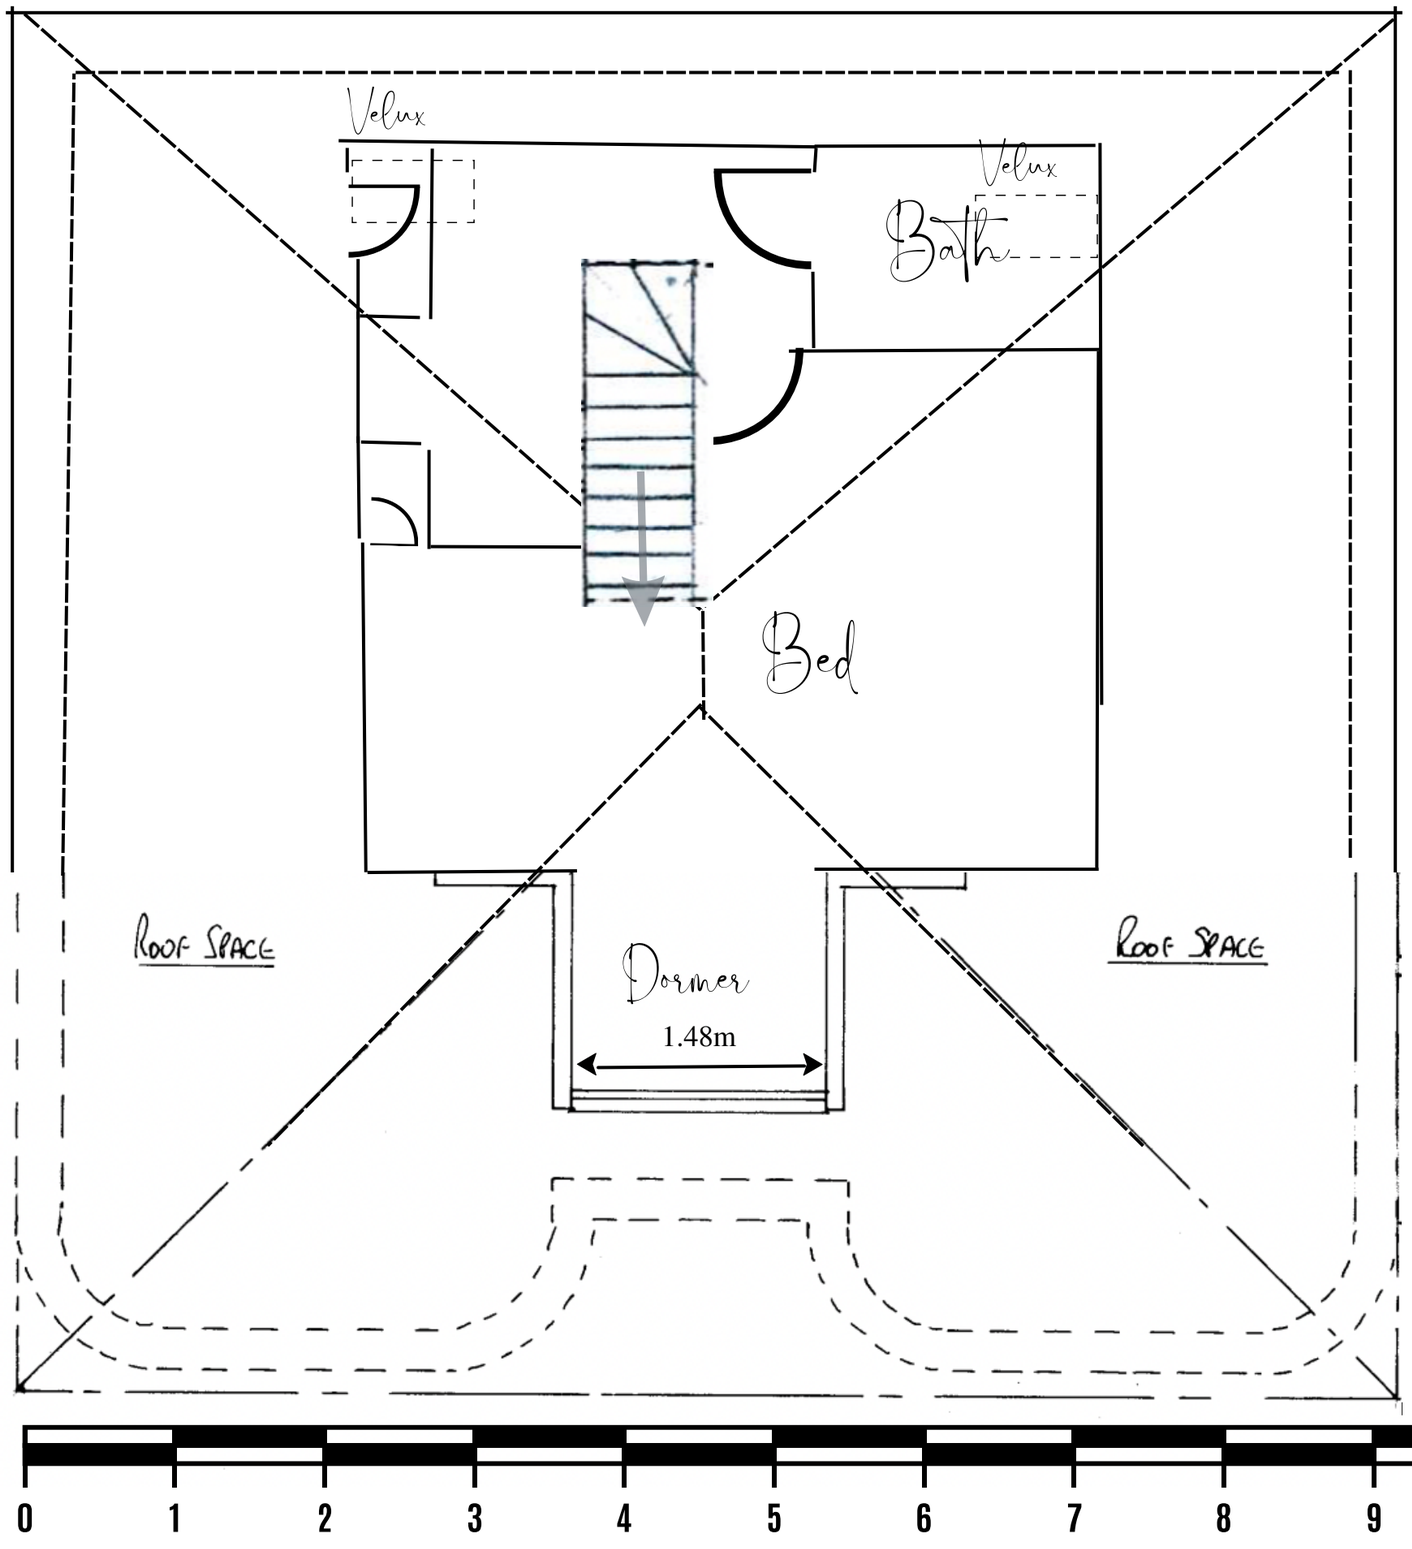

1:100

Homeowner:
Ms Sarah Monaghan
Property:
28 Fairview Road,
Lancing, BN15 0PA
Proposal:
Inset balcony with French doors for front dormer south facing