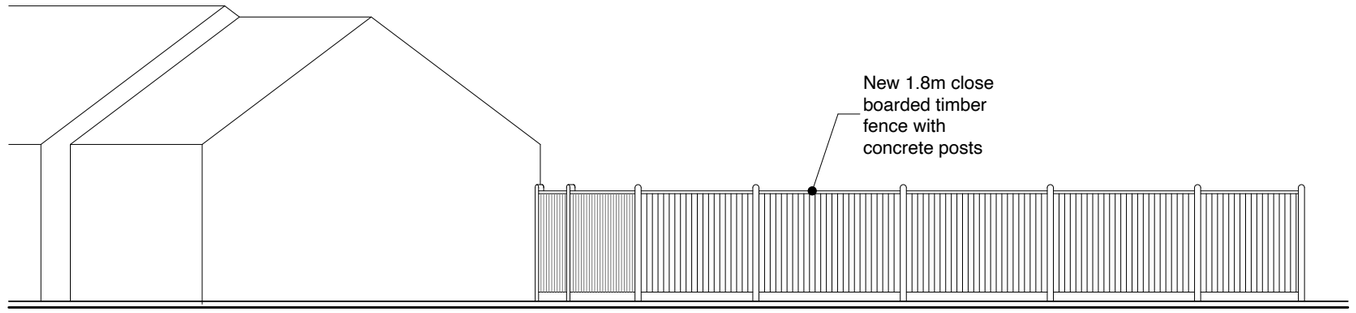

North Elevation to Newtimber Avenue
1:100

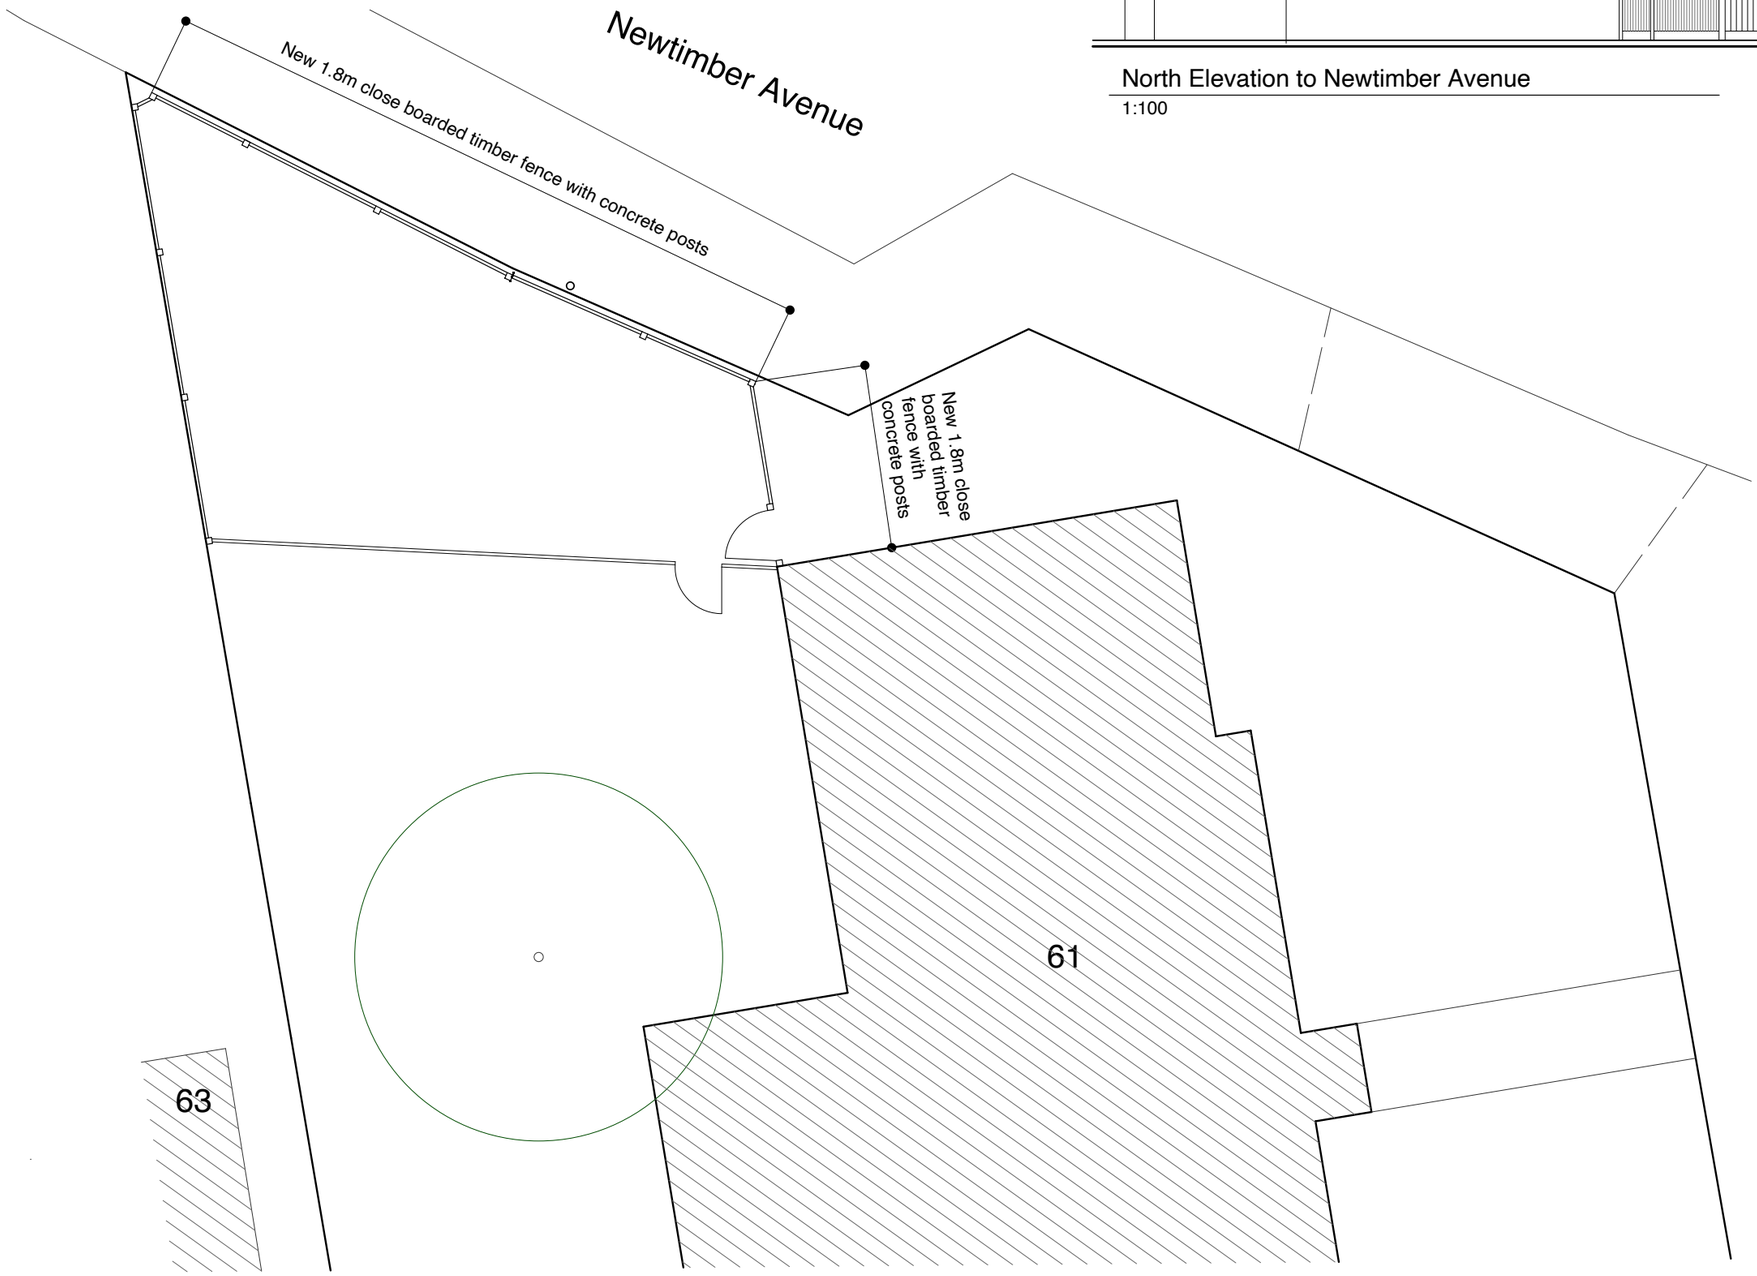

Site Plan
1:100

N

0 1 2 3 4 5 6 7 8 9 10
Metres

61 Newtimber Avenue Goring by Sea BN12 6NF
Proposed Boundary Fence
Scale: 1:100@A3 Date: Sep 2025 Drg No: C01