amendments				
rev.	date	comment	auth.	chkd.
A	15.11.21	Additional information - Sectional Elevation E-E	ACB	GI

0 1 2 3 4 5 6 7 8 9 10

scale in metres 1:50

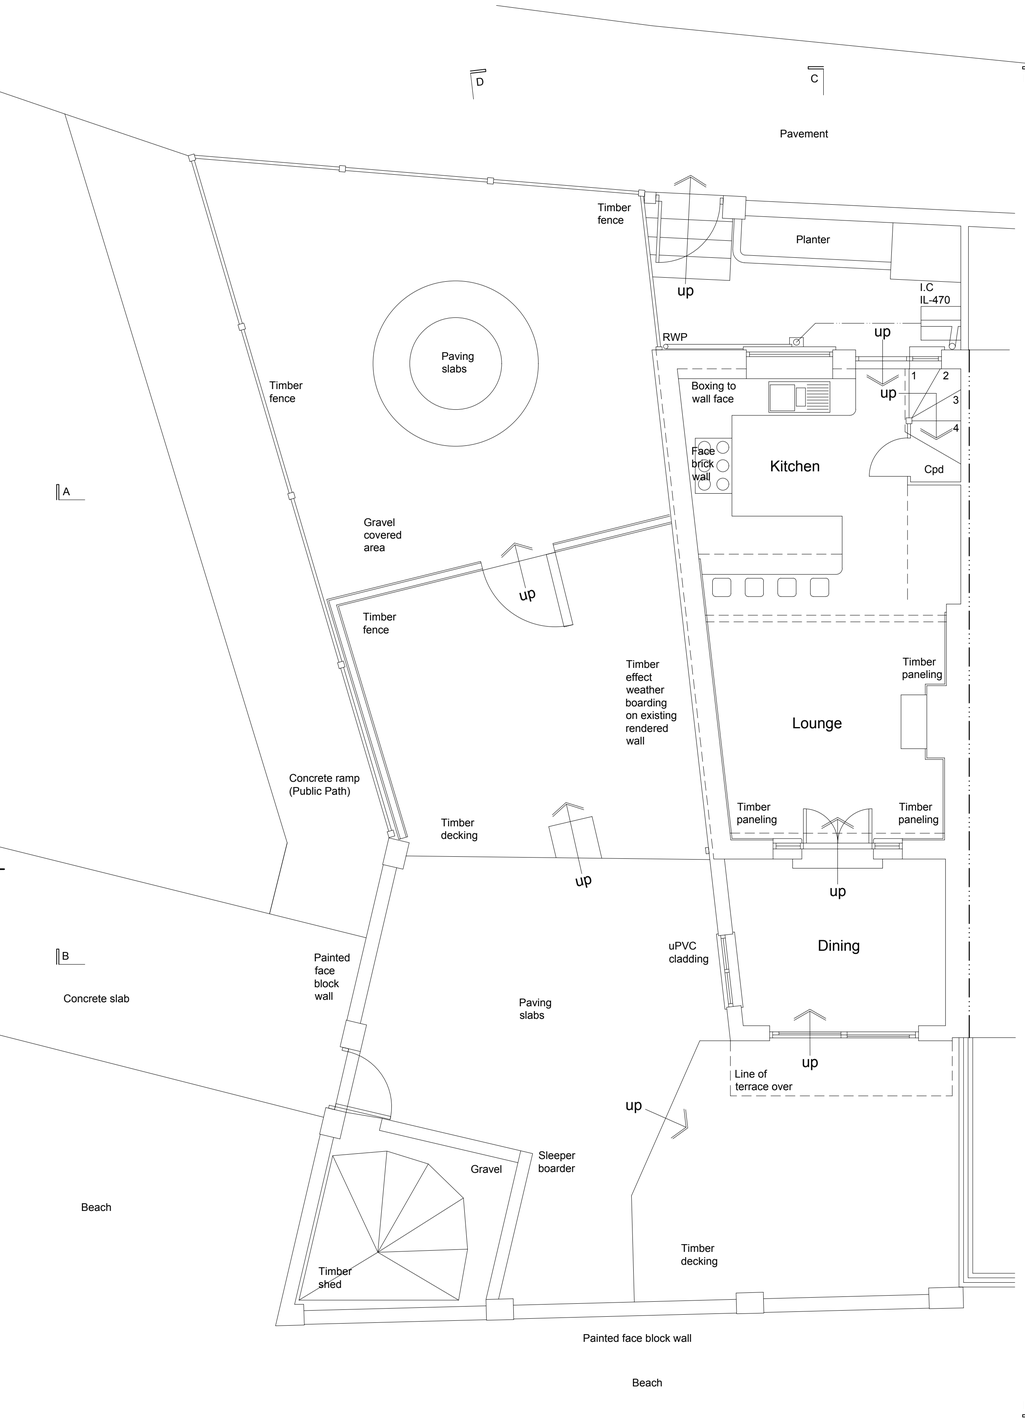

Ground Floor Plan 1:50

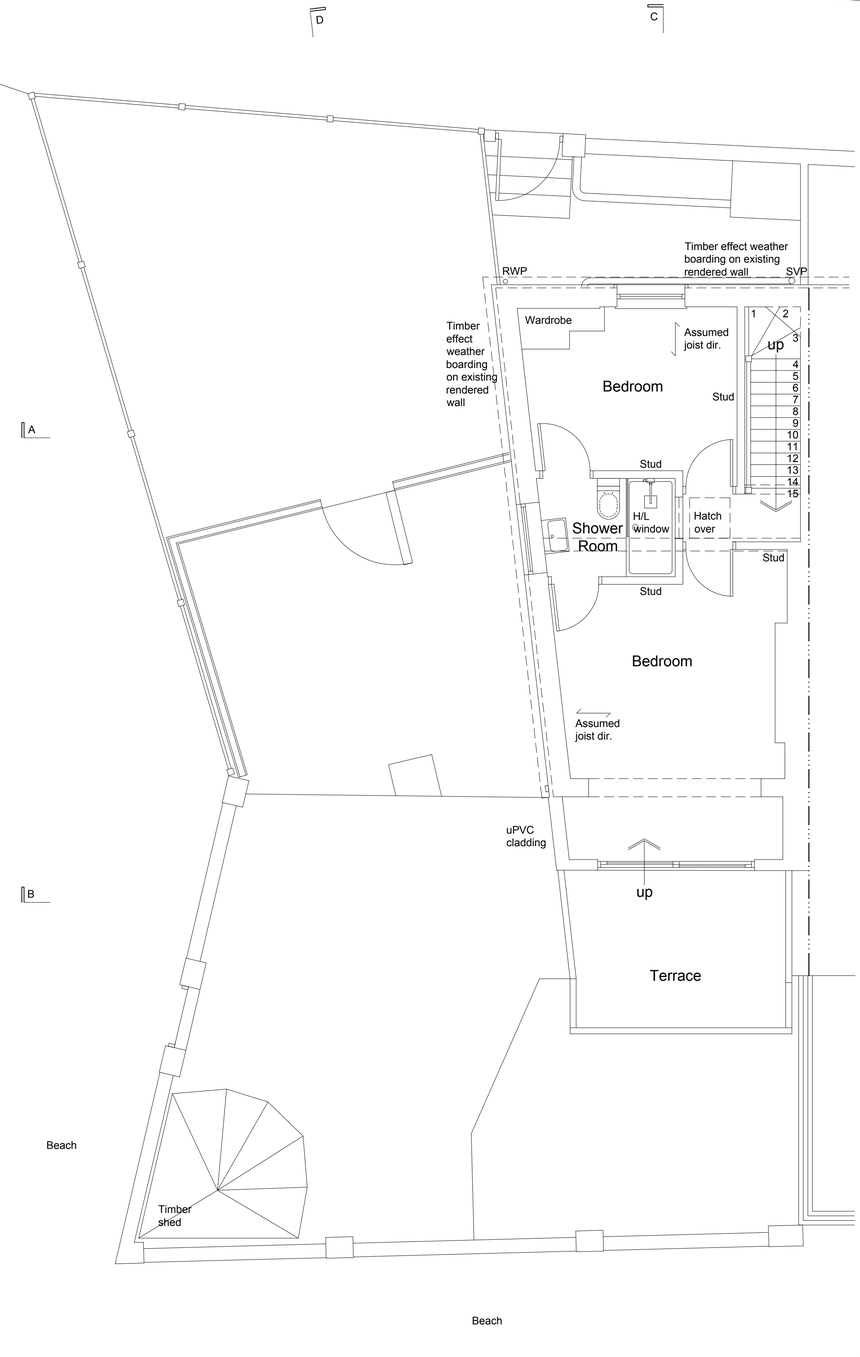

First Floor Plan 1:50

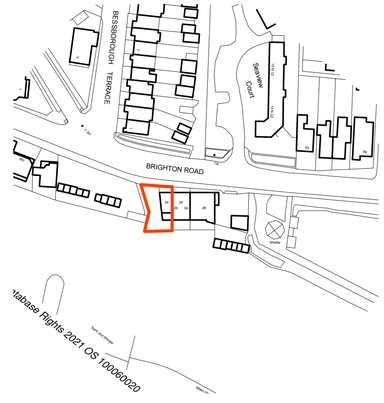

Location Plan 1:1250

0 25 50 75 100

scale in metres 1:1250



Block Plan 1:500

0 10 20 30 40

scale in metres 1:500

client			drawing number	revision
Su Toner and Helen Alderton			0638.EXG.001	A
project			drawing title	
24 Brighton Road Lancing BN15 8RH			Existing Floor Plans Measured Survey	
drawn by	checked by	riba work stage	date	scale/original sheet size
M.B	G.I	MS	Nov '21	1:50 @ A1

www.abir.co.uk studio@abirarchitects.co.uk
Unit 1, Beta House, St John's Road, Hove, BN3 2FX, United Kingdom
Hove +44 (0)1273 724 384
Company No 06877117 VAT No 971 4147 17

© ABIR Architects Ltd. Check all dimensions on site before work is undertaken. All goods, materials and workmanship to conform with current building regulations, BSS and COP's.

ABIR architects

RIBA Chartered Practice