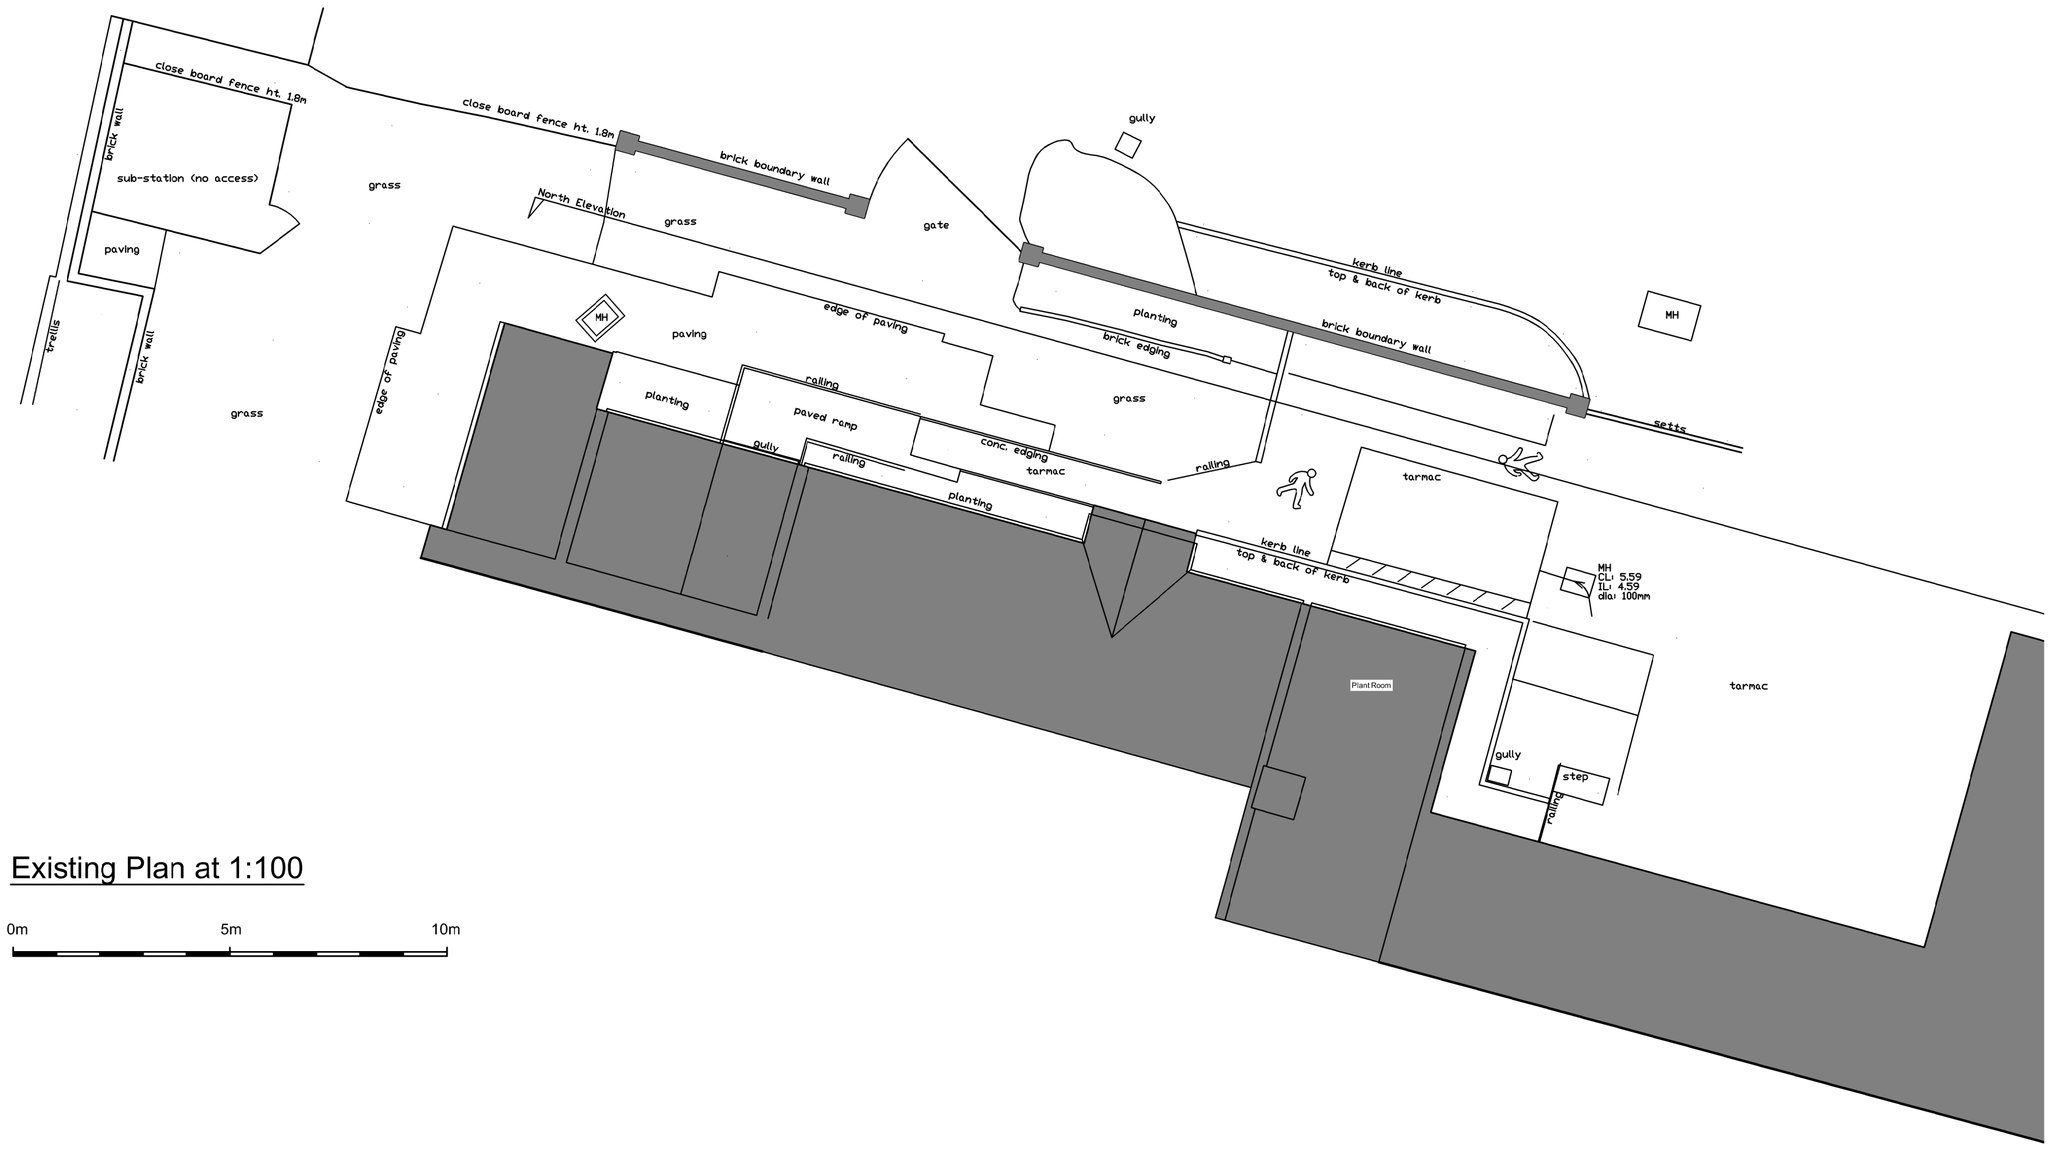

Existing Plan at 1:100

0m 5m 10m

5nr new 45kW packaged air source heat pumps, with side and top mounted acoustic attenuators, on 'Big Foot' support system sited on new permeable paving base

Timber fence enclosure to screen and secure ASHP units, with sufficient space around for airflow, plus access doors for maintenance from Marsh House

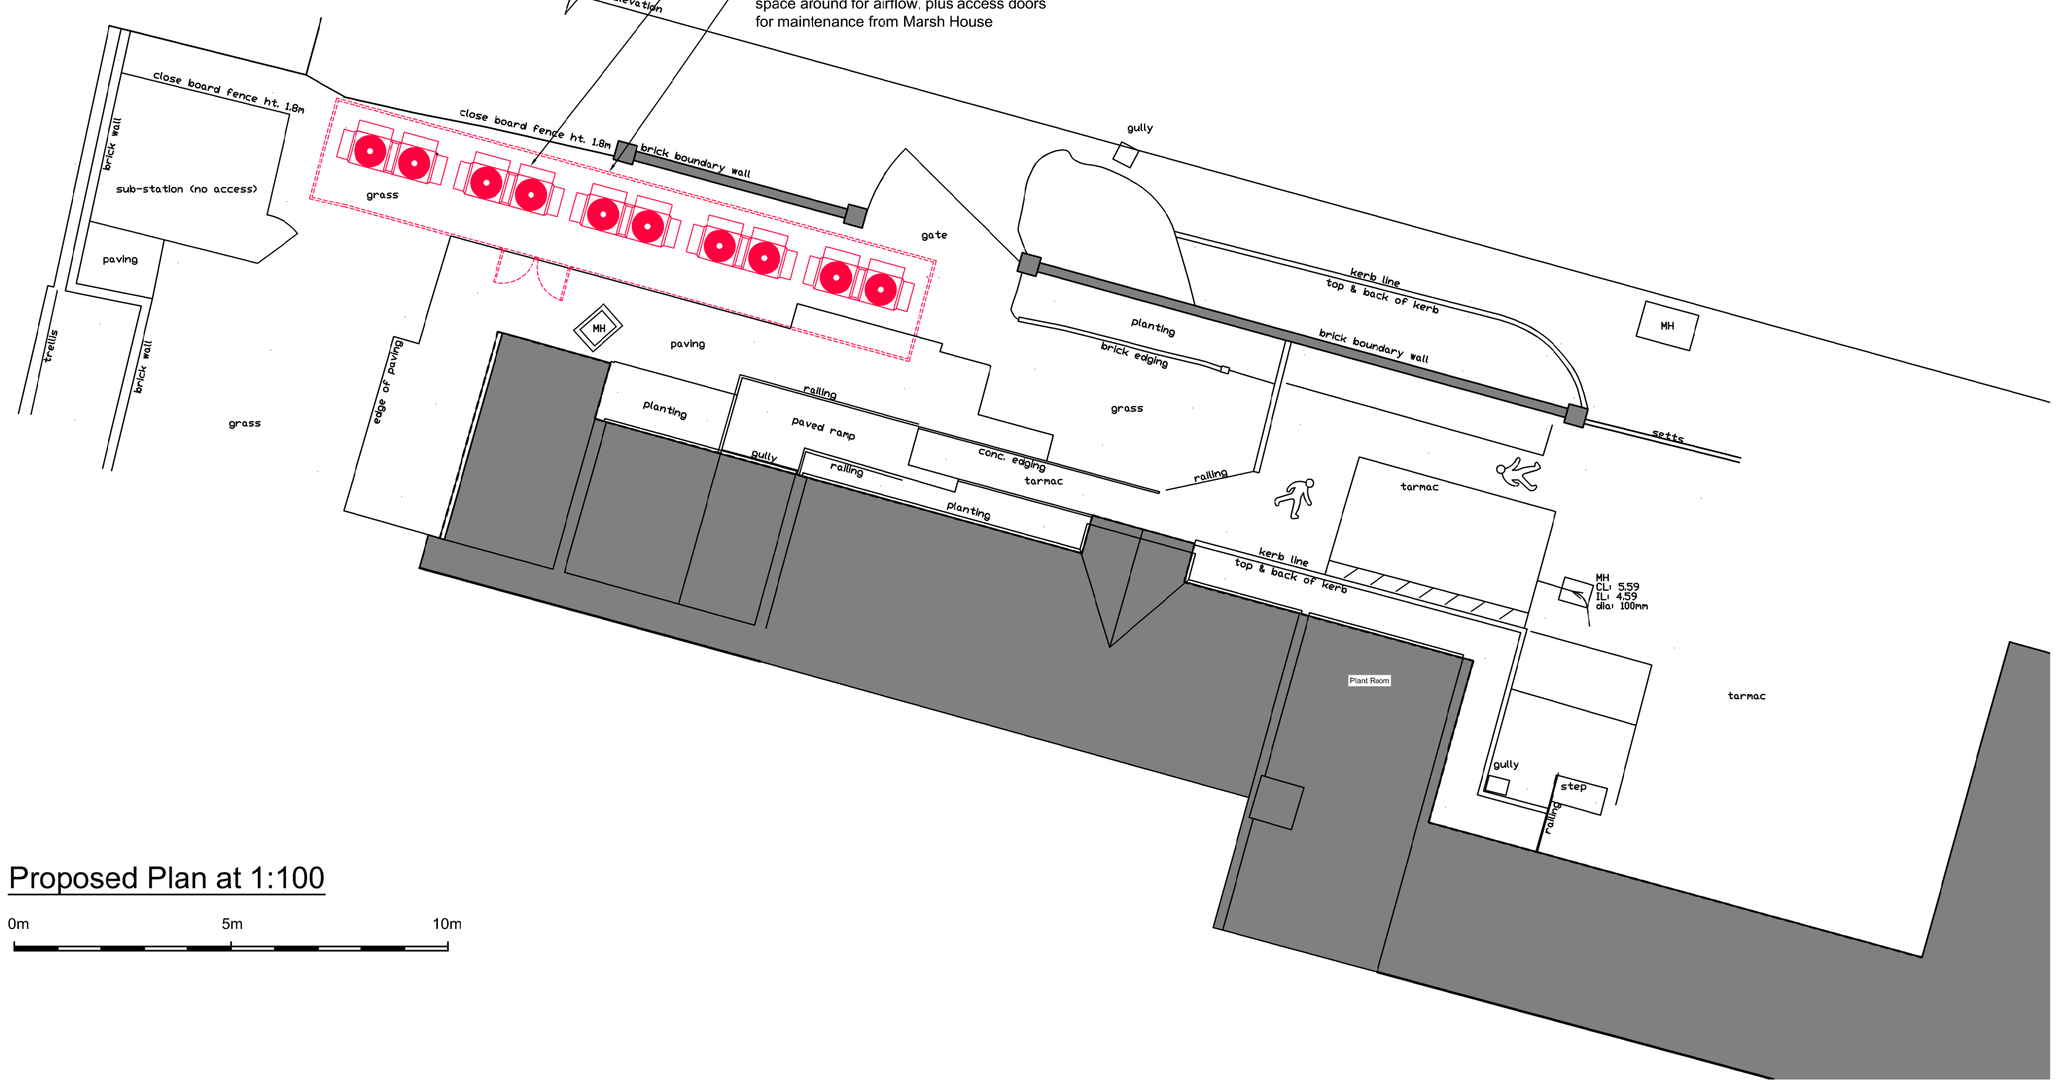

Proposed Plan at 1:100

0m 5m 10m

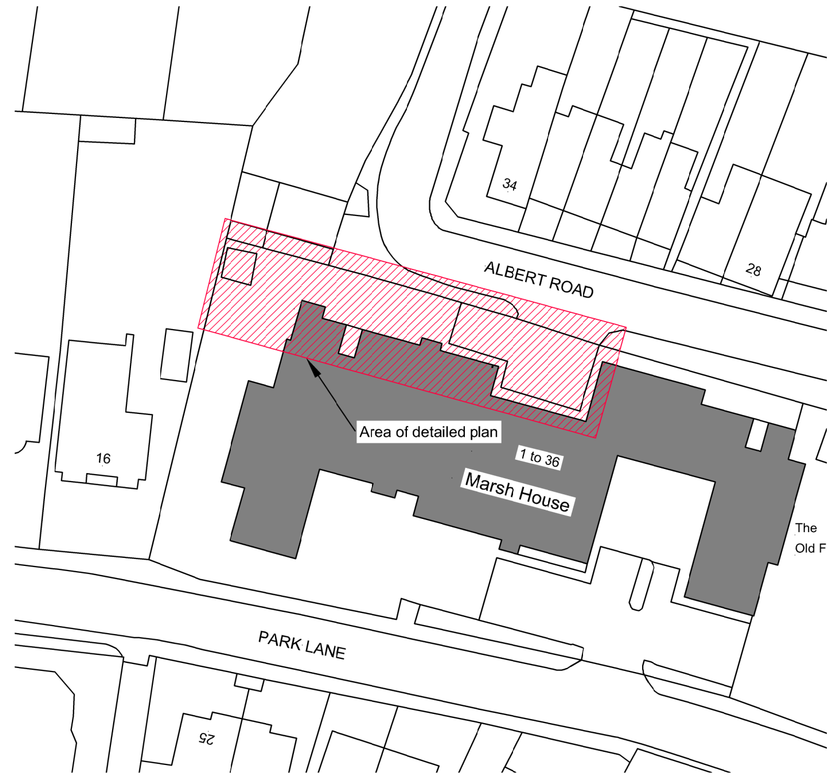

Site Plan at 1:500

0m 5m 10m 15m 20m 25m 30m

N

Notes

Bailey Partnership is the trading name of Bailey Partnership (Consultants) LLP, a limited liability partnership registered in England and Wales No.- OC420278.

This drawing is copyright and owned by Bailey Partnership (Consultants) LLP, and is for use on this project and site only unless contractually stated otherwise.

DO NOT SCALE from this drawing (printed or electronic versions). Contractors must check all dimensions from site.

All other design team elements, where indicated, have been imported from the consultant's drawings and reference should be made to the individual consultant's drawings for exact setting out, size and type of component.

Discrepancies and / or ambiguities within this drawing, between it and information given elsewhere, must be reported immediately to the architect for clarification before proceeding.

All works are to be carried out in accordance with the latest British Standards and Codes of Practice unless specifically directed otherwise in the specification.

Responsibility for the reproduction of this drawing in paper form, or if issued in electronic format, lies with the recipient to check that all information has been replicated in full and is correct when compared to the original paper or electronic image. Graphical representations of equipment or this drawing have been co-ordinated, but are approximations only. Please refer to the Specifications and / or details for actual sizes and / or specific contractor construction information.

Ordnance Survey Paper Map Copying License number: 40006119

This origiral document is issued for the purpose indicated below and contains information of confidential nature. Further copies and circulation will be strictly in accordance with the confidentiality agreement under the contract.

© Bailey Partnership (Consultants) LLP: This document is issued for the party which commissioned it and for specific purposes connected with the captioned project only. It should not be relied upon by any other party or used for any other proprietaries. We accept no responsibility for the consequences of this document being relied upon by any other party, or being used for any other purpose, or containing any error or omission which is due to an error or omission in data supplied to us by others.

SAFETY, HEALTH AND ENVIRONMENTAL INFORMATION

Refer to the relevant Construction (Design and Management) documentation where applicable.

It is assumed that all works on this drawing will be carried out by a competent contractor, working where appropriate to an approved method statement.

Rev	Description	By / Chk'd / App'd	Date
-	-	-	-
C	Compound adjusted for attenuators	MJF/MJF/MJF	22.07.21
B	Enclosure and base wording revised	MJF/MJF/MJF	21.06.21
A	Compound location adjusted	MJF/MJF/MJF	07.06.21

bailey partnership

Client
The District Council of Adur
Town Hall, Chapel Road,
Worthing, BN11 1HA

Project
De-Carbonisation ASHP Project
Marsh House, Park Lane,
Southwick, BN42 4DL

Drawing Title
Existing & Proposed Plans

Purpose of Issue			Status
Planning application			PL
Project No.	Scale @ A1		Date
32570	As Shown		30/04/2021
Revision	Drawn By	Check By	Approved By
C	SC/MJF	MJF	MJF

A1 Drawing Identifier

Project	Origin	Zone	Level	Type	Role	BS1192:2007 / Avanti Compliant Class	Number
MSH	BPC	XX	XX	DR	T	050	010

www.baileypartnership.co.uk

© Bailey Partnership / Template Version: BP_Arch_A1_1