10 LINDUM ROAD

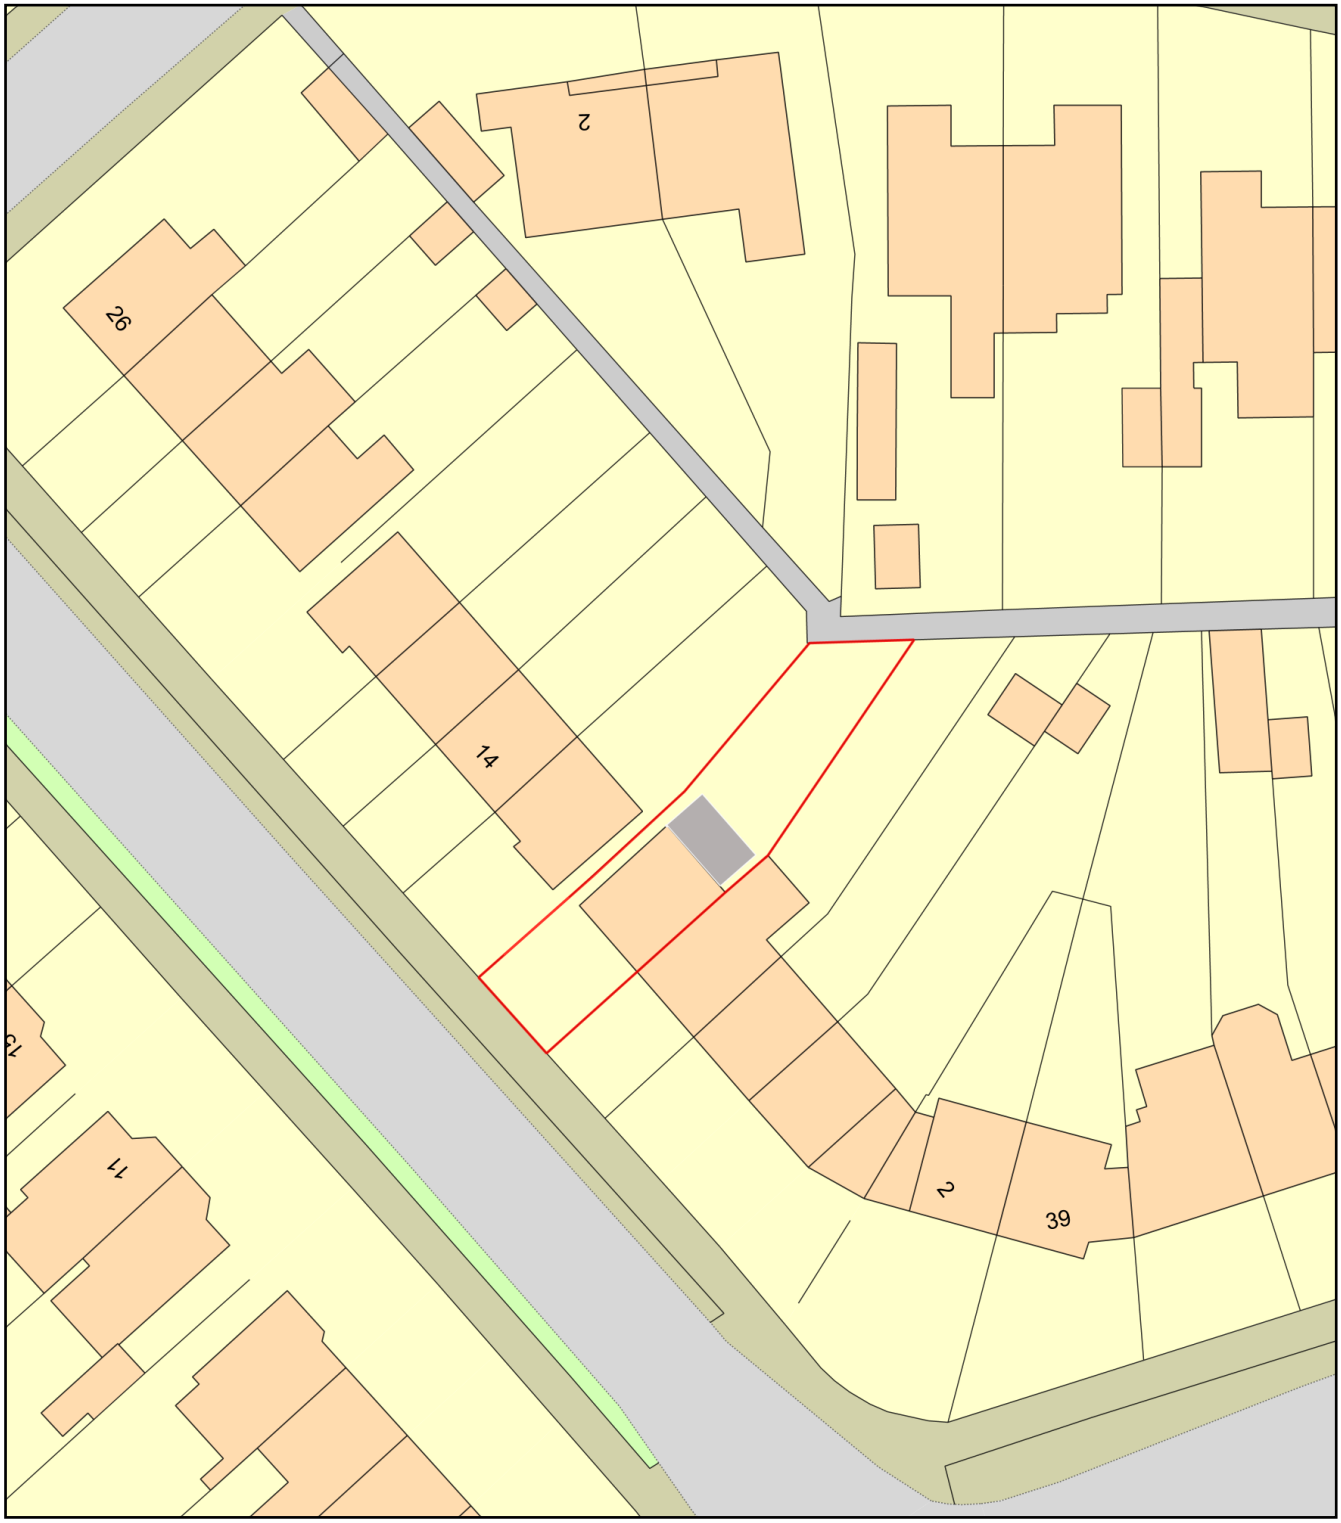

0 20
Metres

N

ReQuestaPlan

Plan Produced for: RDA1

Date Produced: 18 Sep 2023

Plan Reference Number: TQRQM23261131015462

Scale: 1:500 @ A4

© Crown copyright and database rights 2023 OS 100042766