rda1 info@rda1.co.uk. tel: 07989 399425. www.rda1.co.uk

1. All dimensions are to be checked on site prior to the commencement of the project. Any discrepancy must be reported to the construction administrator / designer
2. Figured dimensions only do not scale
3. This drawing must be read in conjunction with all other drawings / specifications / details for this project
4. Contractor must ensure they have the latest issued drawings / details prior to commencing work
5. All new work to conform to the local authority requirements/ Building Regulation Approval. Workmanship and standards to comply to the relevant British Standards and current Codes of Pratice

Title:	MRS ANITA POTTER, 10 LINDUM ROAD, WORTHING, BN13 1LX	Date:	Sept 2023
Drawing:	PROPOSED REAR EXTENSION GROUND FLOOR PLAN	Drawn by:	rd
Scale:	1:50, @A3	Dwg No:	10 201 Amendment:

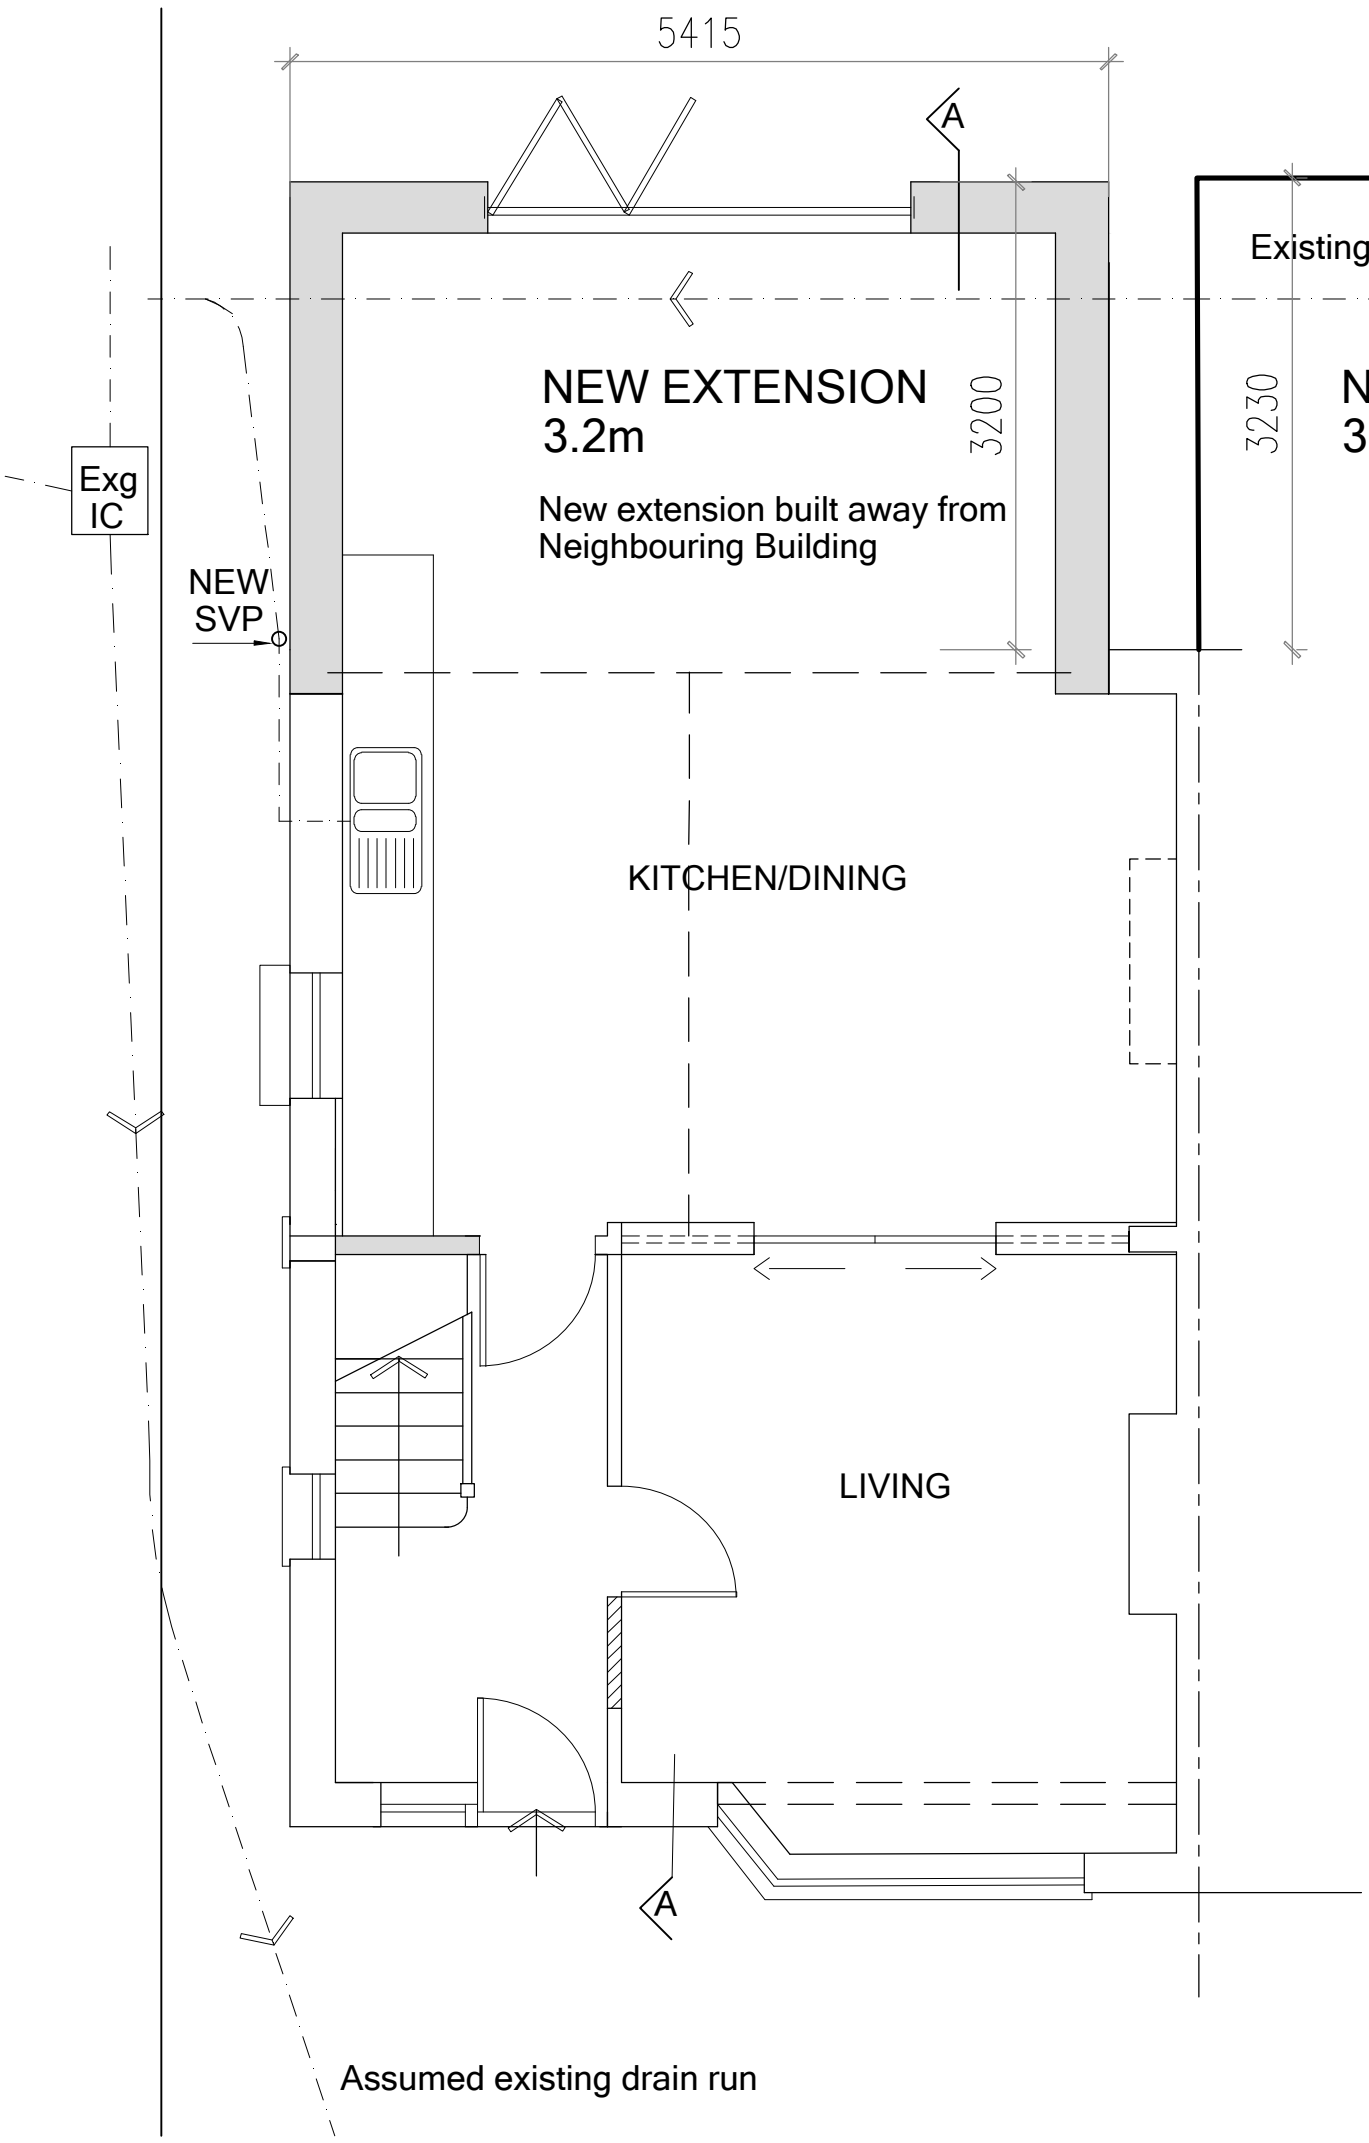

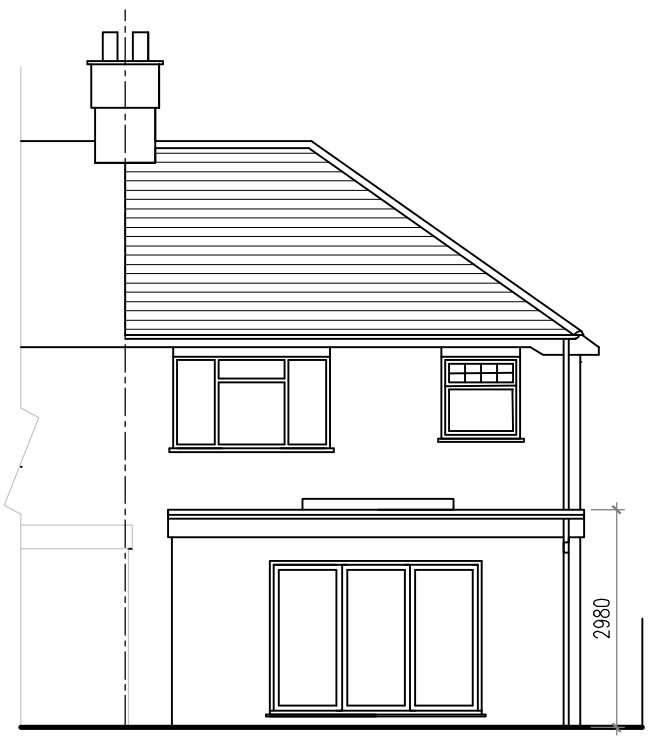

PROPOSED REAR ELEVATION scale 1:100

© copyright rda1 2023