
Lyndhurst Road

CDM 2015 Health & Safety Information

This information relates only to Significant Hazards identified on this drawing and is to be read in conjunction with the Designer's Risk Assessment Register.

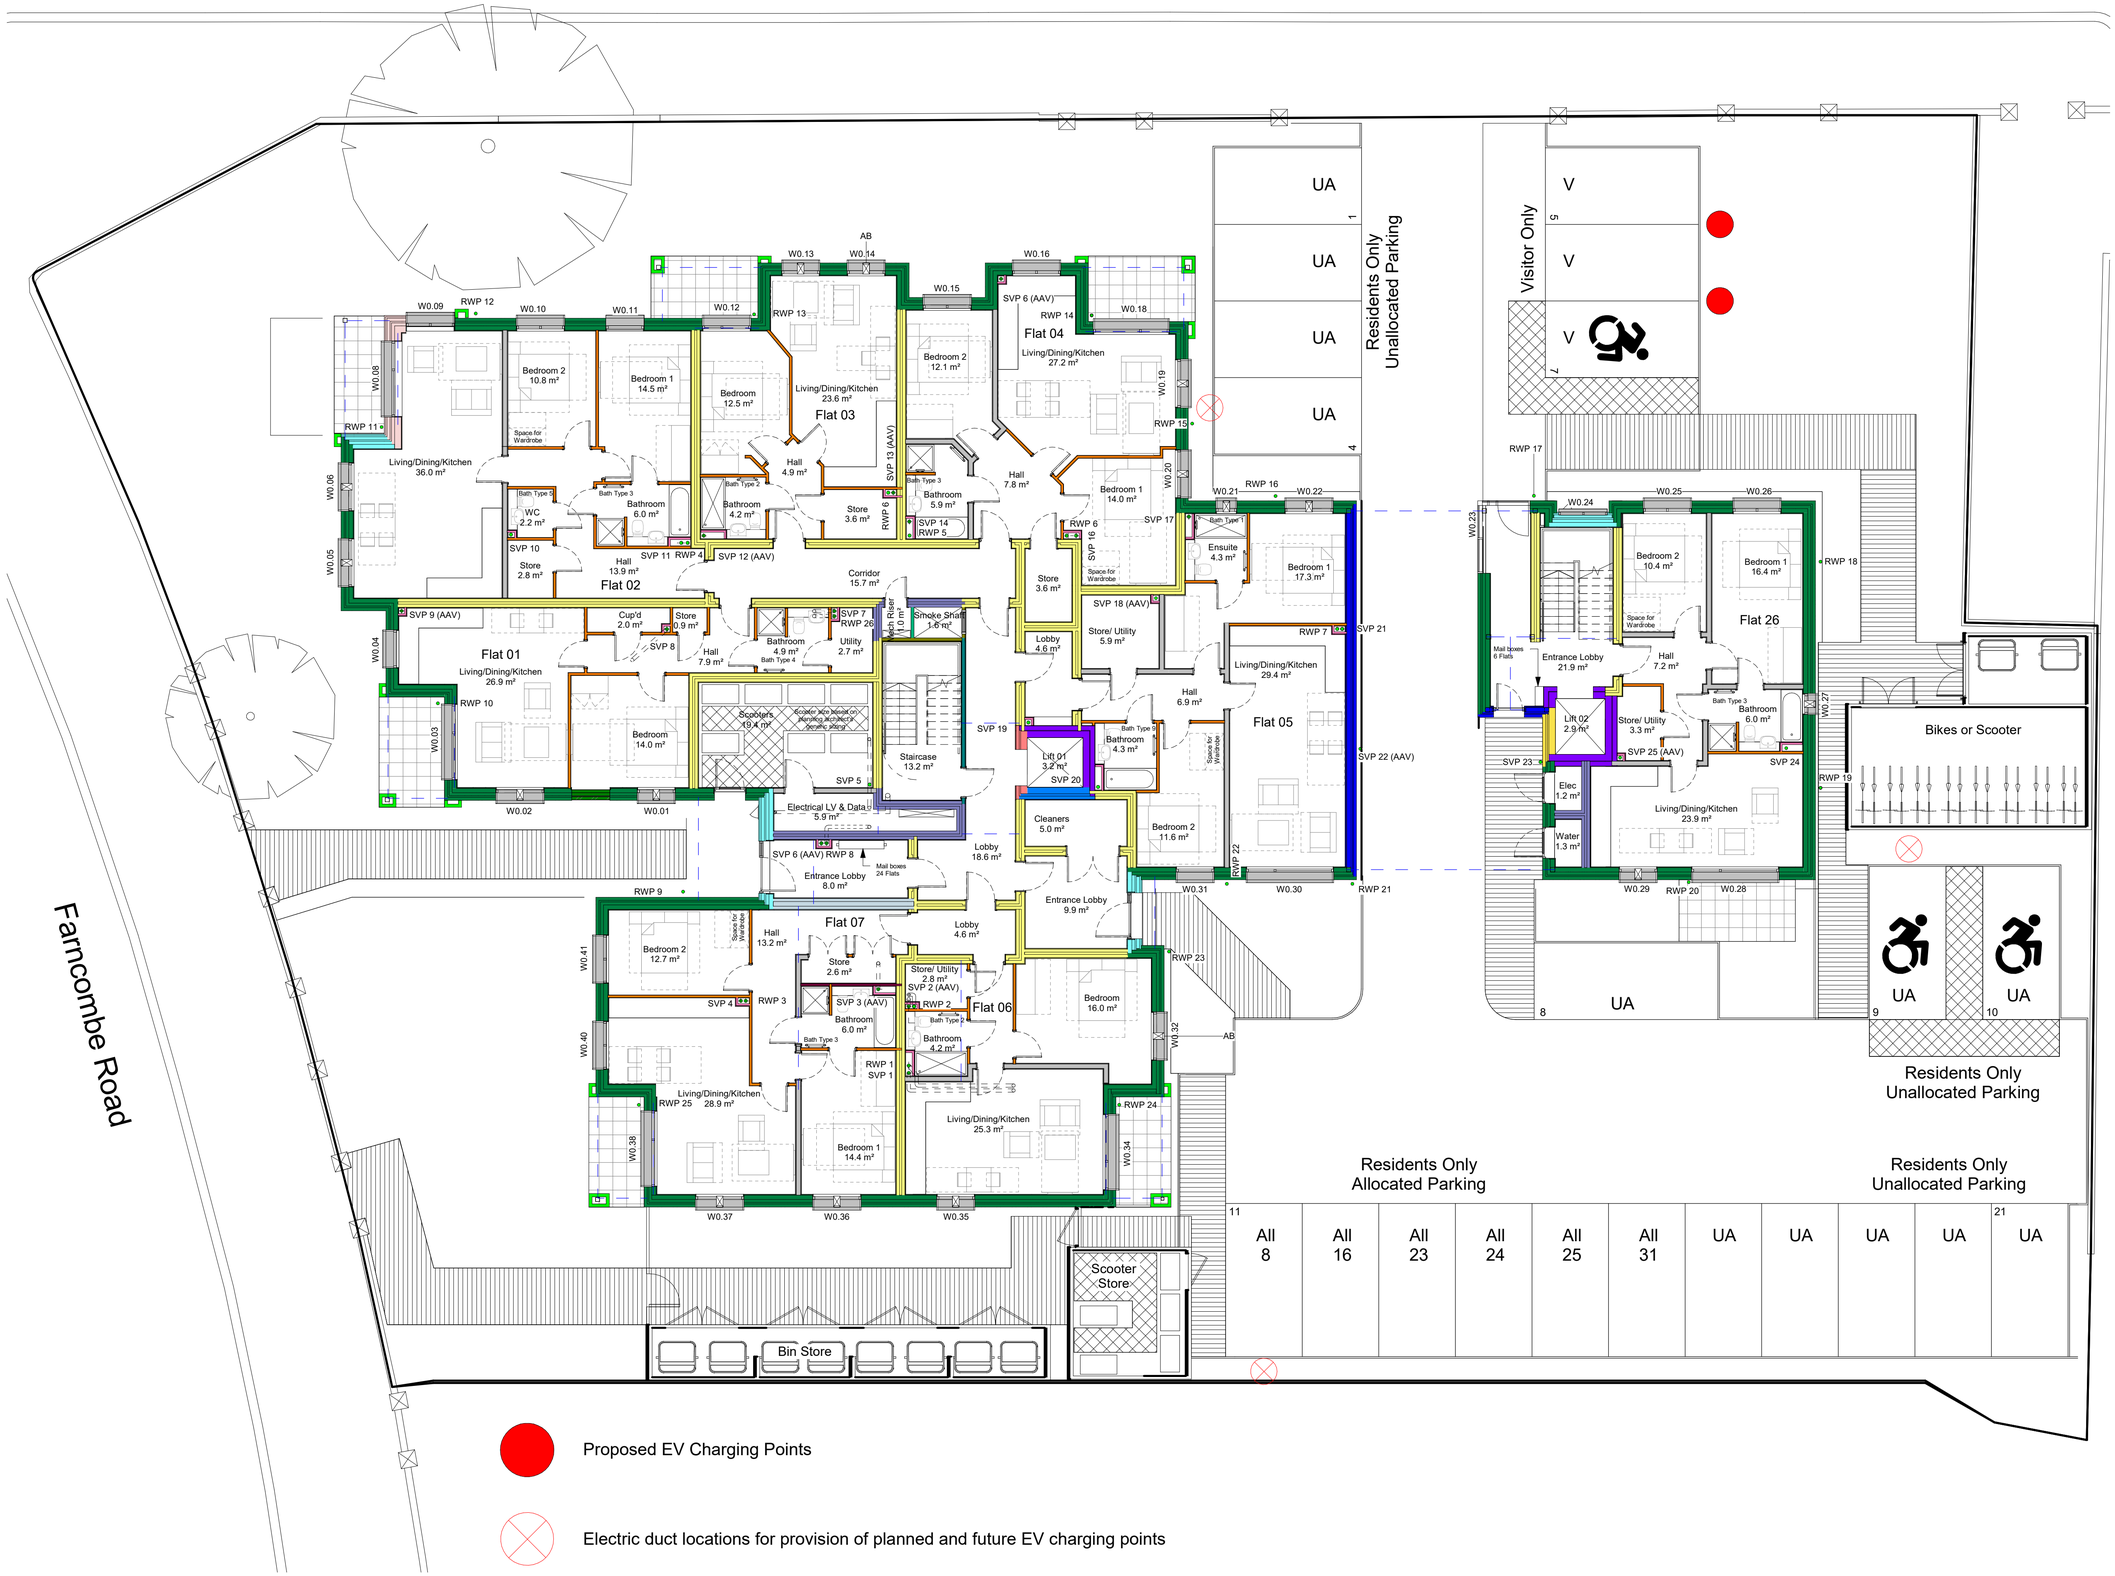

© ECE Architecture Limited. No dimensions to be scaled from drawing except for the purposes of Planning Applications. The contractor should check all dimensions on site. It is the contractor's responsibility to ensure compliance with Building Regulations.

Ground Floor GA Plan EV Charging

Rev	Date	Revision Details	Dr	Ch

London: 76 Great Suffolk Street, London, SE1 0BL
T 020 7928 2773 E london@ecearchitecture.com
Sussex: 64-68 Brighton Road, Worthing, West Sussex, BN11 2EN
T 01903 248777 E sussex@ecearchitecture.com
Bristol: Westworks, Beacon Tower, Colston Street, Bristol, BS1 4XE
T 0117 214 1101 E bristol@ecewestworks.com
ECE Architecture
www.ecearchitecture.com

roffeyhomes

Job Title
22 Lyndhurst Road

Drawing Tittle
GA Plans - Ground Floor EV Charging Plan

Scale
1:100 @ A1 / 1:200 @ A3

meters 2 4 6 8 10

Project	Originator	Zone	Level	Type	Displ.	Drg. No.	Rev
7168	- ECE -	V1 -	00 -	GA -	A -	300	_

Status
APPROVAL

CAD Plot Date:22/03/2024 15:52:36