



WEST ELEVATION




SECTION AA

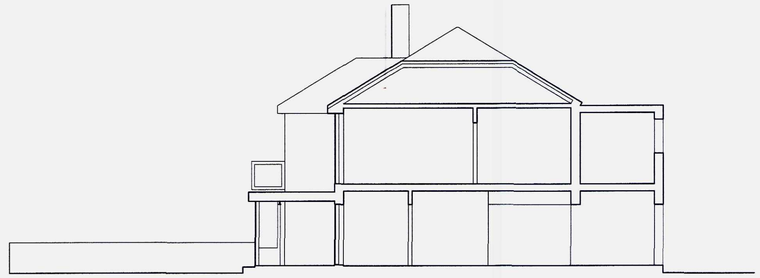


SOUTH ELEVATION

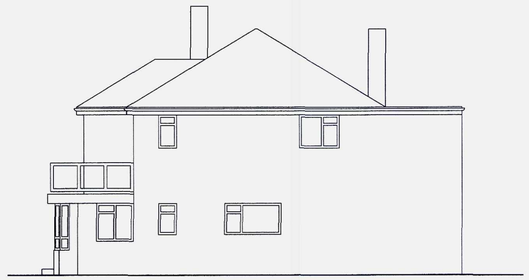

EAST ELEVATION

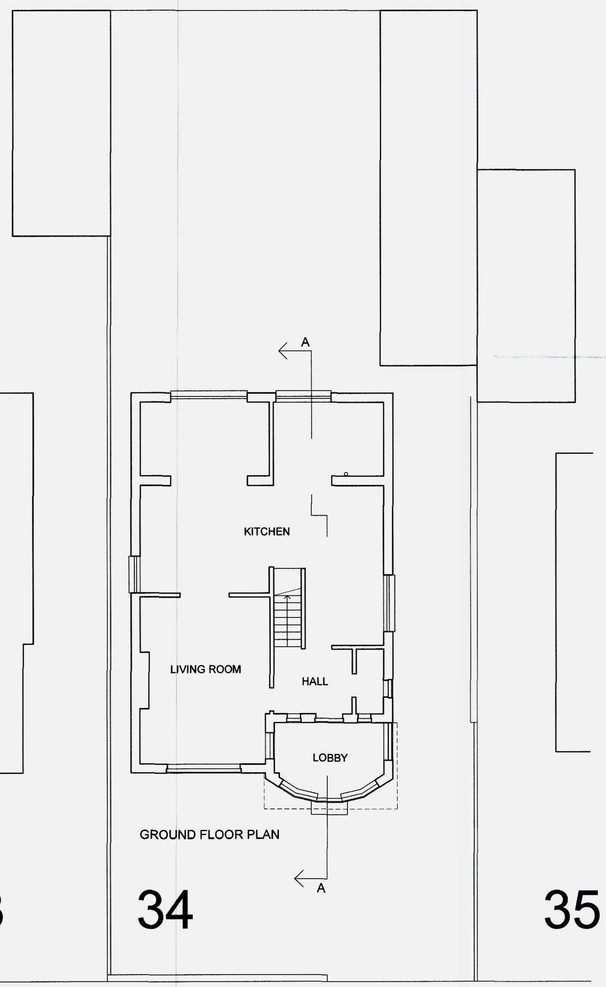

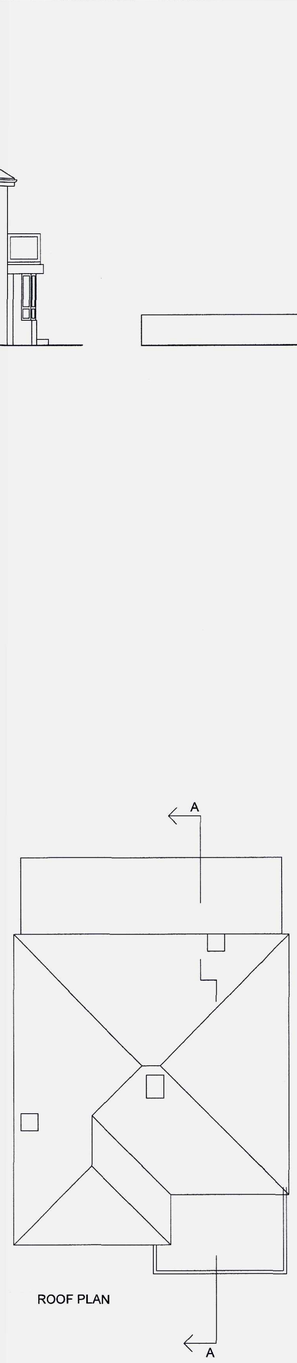

33

34

35

NORTH

AMENDMENT

ADUR & WORTHING PLANNING SERVICES

PLAN	AWDM/ 1264/14
DATE VALID	29 SEP 2014



LOCATION PLAN scale 1:1250

File Name: c:\data\acad\JohnJoanneExtension

RevNo	Revision note	Date	Signature	Checked	RevNo	Revision note	Date	Signature	Checked
B									
A									

venner:lucas
ARCHITECTS
6 Cornford Grove
London, SW12 9JF
t +44 (0) 20 8673 0291

www.vennerlucas.co.uk
e mail@vennerlucas.co.uk
10 Old Fort Road
Shoreham by Sea BN43 5RJ
t +44 (0) 1273 461526

PROJECT
FRONT ADDITION TO
34 KINGS WALK
SHOREHAM BY SEA
BN43 5LG

TITLE EXISTING PLANS, ELEVATIONS, SECTIONS and LOCATION PLAN.

DATE 01.10.2013

SCALE 1:100 1:1250 AT A1

DWG No GA01

REV: