


WEST ELEVATION

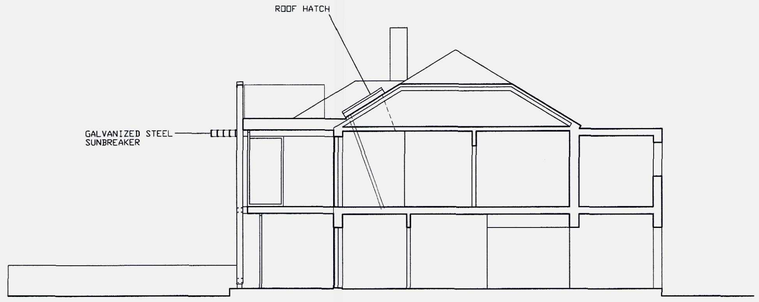


SECTION AA




SOUTH ELEVATION




EAST ELEVATION

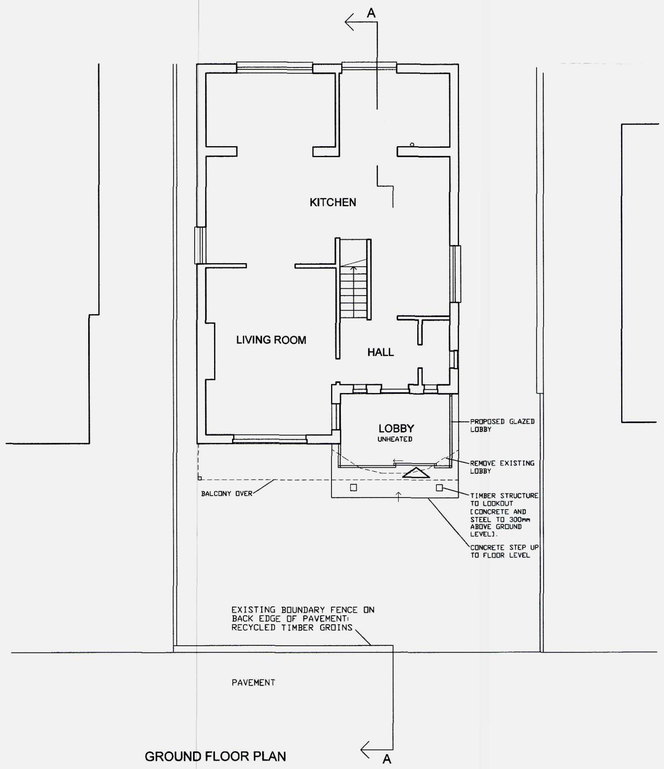


GROUND FLOOR PLAN

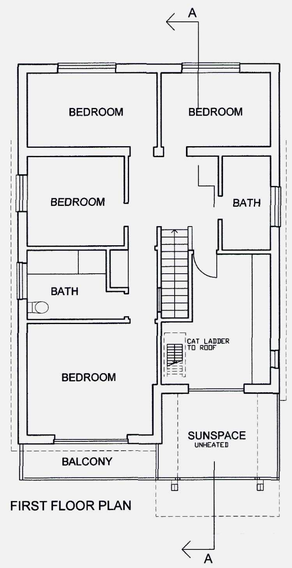

FIRST FLOOR PLAN

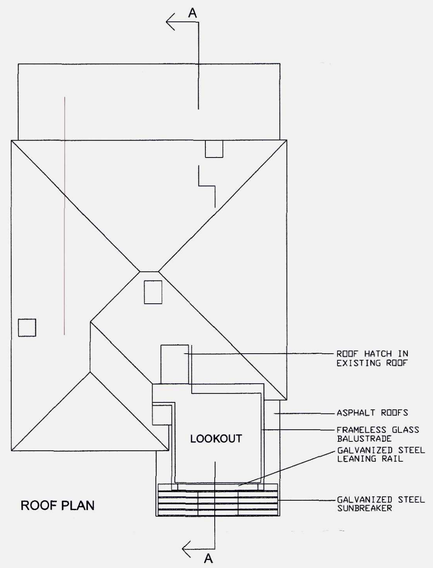

ROOF PLAN

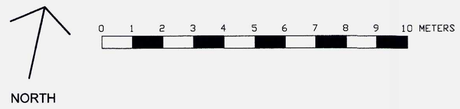

FACING MATERIALS

SOUTH AND WEST WALLS TO HOUSE: RENDERED AND PAINTED WHITE

LOOKOUT STRUCTURE: TIMBER UNTREATED TO WEATHER GREY NATURALLY. GALVANIZED BOLTS AT CONNECTIONS

SUNBREAKER: GALVANIZED STEEL

WINDOWS AND DOORS: SILVER ANODIZED ALUMINIUM

BALUSTRADES: FRAMELESS GLASS WITH GALVANIZED STEEL TOP RAIL


LOOKOUT ROOF: ASPHALT WITH LEAD FLASHINGS

AMENDMENT

ADUR & WORTHING PLANNING SERVICES

PLAN AMDM/1264/14

DATE VALID 29 SEP 2014

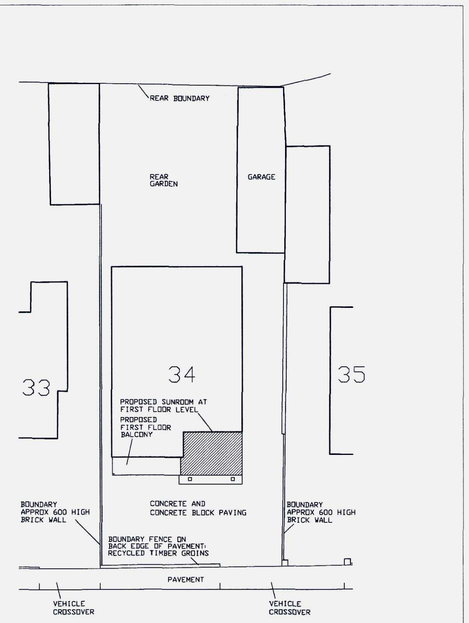

KINGS WALK



Block Plan 1:200

File Name: c:\data\acad\JohnJoanneExtension

RevNo	Revision note	Date	Signature	Checked	RevNo	Revision note	Date	Signature	Checked
B									
A									

venner lucas ARCHITECTS
6 Cornford Grove
London, SW12 9JF
t +44 (0) 20 8673 0291
www.vennerlucas.co.uk
e mail@vennerlucas.co.uk
10 Old Fort Road
Shoreham by Sea BN43 5RJ
t +44 (0) 1273 461526

PROJECT: FRONT ADDITION TO 34 KINGS WALK SHOREHAM BY SEA BN43 5LG

TITLE: PROPOSED, PLANS, ELEVATIONS and SECTION AA.

DATE: 01. 10. 2013

SCALE: 1:100 and 1:200 @ A1 DWG no: GA02 REV: