


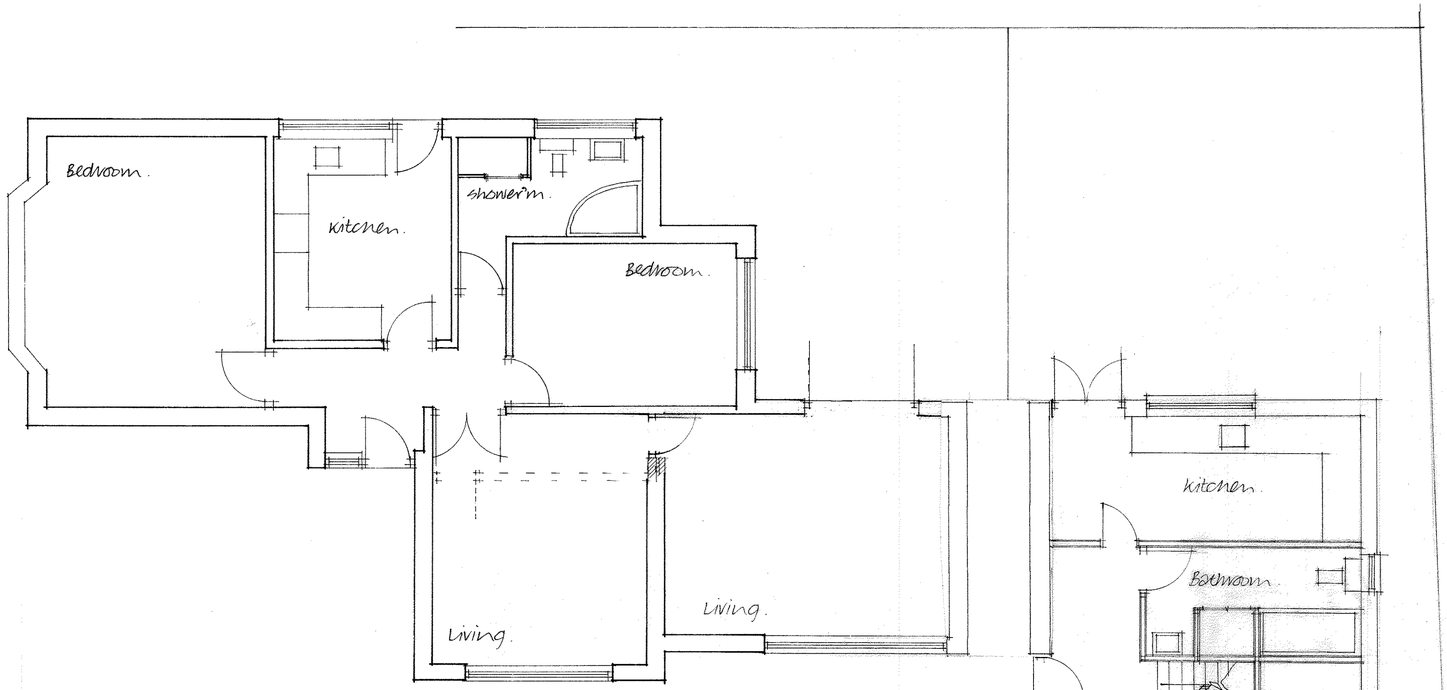



GROUND FLOOR PLAN — PROPOSED.

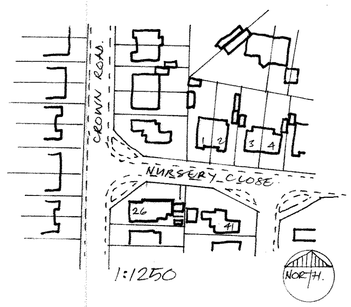

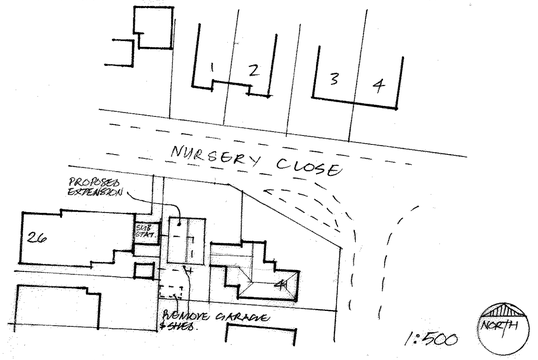


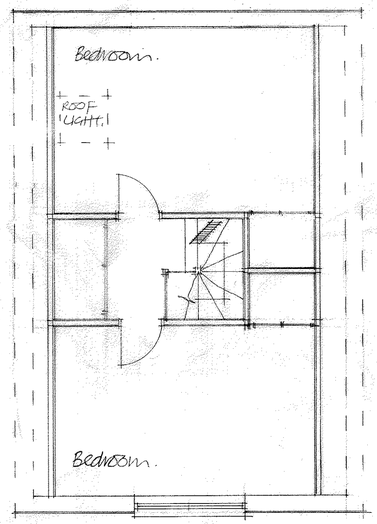


FIRST FLOOR PLAN — PROPOSED.

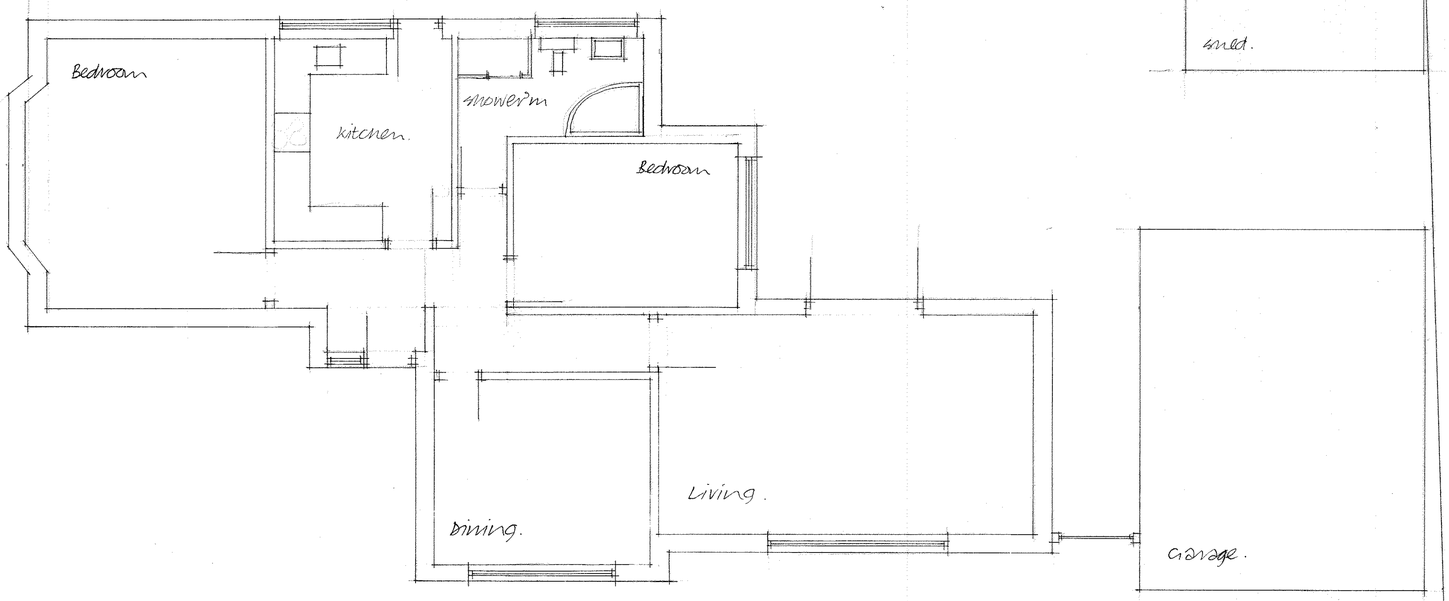

GROUND FLOOR PLAN — EXISTING.

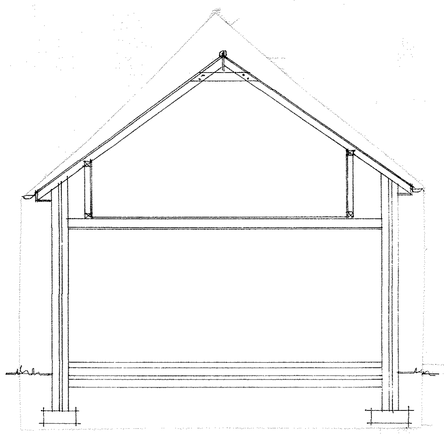

SECTION — aa.

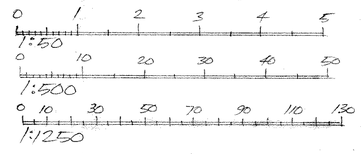

Notes:

All Dimensions must be checked on site and not scaled from this drawing

Contractor and client are reminded of their obligation under the Party Wall Act. If in doubt ask. Contractor is to confirm all below ground drain run direction and invert levels.

E	MAY '18	PLANNING REVISIONS.
A	MARCH '18	REAR WINDOW REDUCED.
	Date	Revisions

copyright

TIM CORDING
Architectural and Planning Services
3 Whitethorn Drive,
Brighton BN1 5LH
Tel: 07766647320

Client
MRS. WELLS.

Job Title
ALTERATIONS & EXTENSION TO FORM ANNEXE.

Drawing Title
41 NURSERY CLOSE
SHOREHAM-BY-SEA.
WEST SUSSEX.

Scale 1:50

Date SEPT. 2017 | Drawn by

Drg.No. | Rev

Paper Size A1