

XVV NEW MATERIALS TO BE CAREFULLY SELECTED TO MATCH EXISTING.

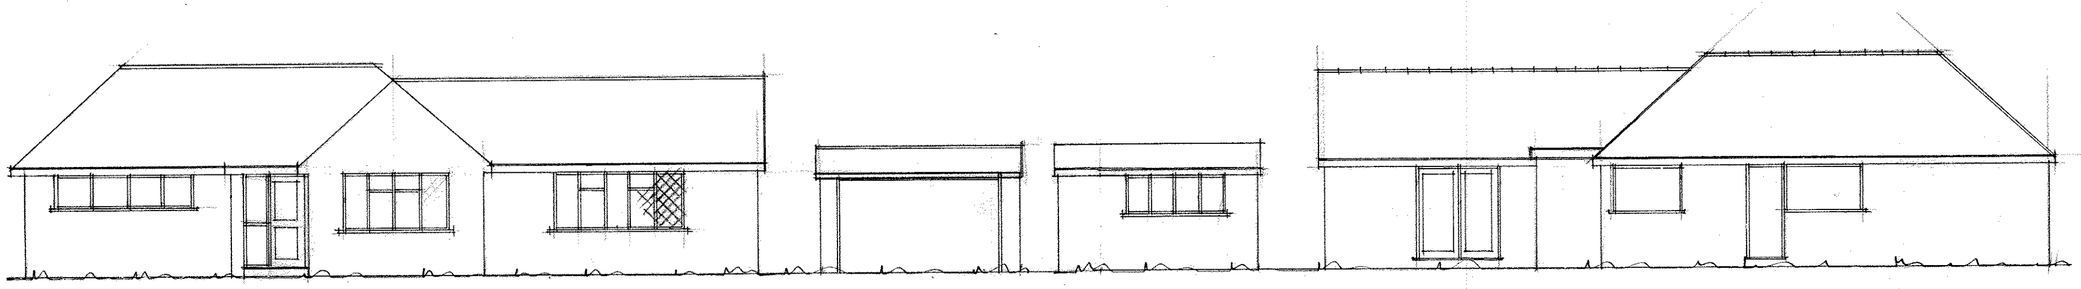


FRONT ELEVATION — EXISTING.

REAR ELEVATION — EXISTING.

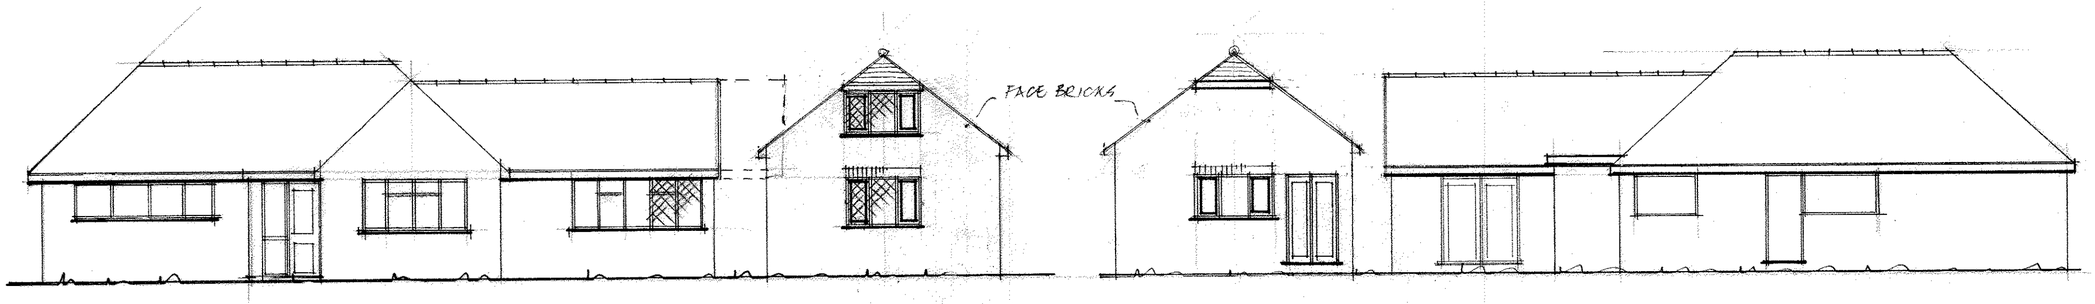


FRONT ELEVATION — PROPOSED.

REAR ELEVATION — PROPOSED.

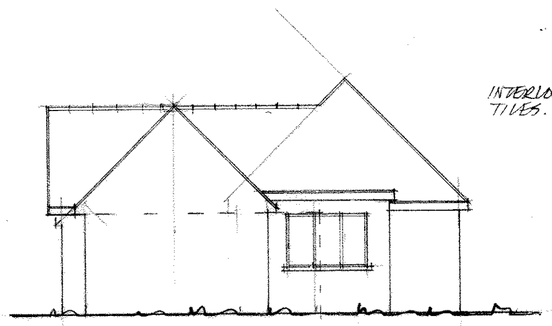

SIDE ELEVATION — EXISTING.

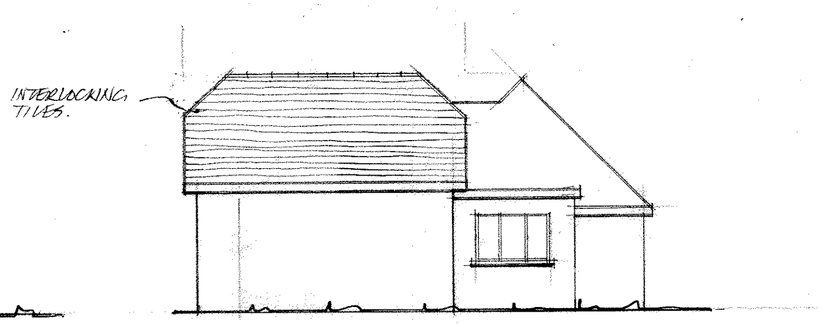

SIDE ELEVATION — PROPOSED.

0 1 2 3 4 5 6 7 8 9 10

1:100

Notes:

All Dimensions must be checked on site and not scaled from this drawing

Contractor and client are reminded of their obligation under the Party Wall Act. If in doubt ask. Contractor is to confirm all below ground drain run direction and invert levels.

	Date	Revisions
B	MAY '18	PLANNING REVISIONS.
A	MARCH '18	FIRST FLOOR WINDOW REMOVED

copyright

TIM CORDING
Architectural and Planning Services
3 Whitethorn Drive,
Brighton BN1 5LH
Tel: 07766647320

Client
MRS. WELLS

Job Title
ALTERATIONS & EXTENSION TO FORM ADDITIONAL DWELLING.

Drawing Title
41 NURSERY CLOSE.
SHOREHAM-BY-SEA.
WEST SUSSEX.

Scale 1:100

Date SEPT. 2017 | Drawn by

Drg.No. | Rev

Paper Size A2