DO NOT SCALE FROM THIS DRAWING

1m 2m 3m 4m 5m 6m 7m 8m 9m 10m
1:50 Scale Bar

1m 2m 3m 4m 5m 6m 7m 8m 9m 10m
1:100 Scale Bar

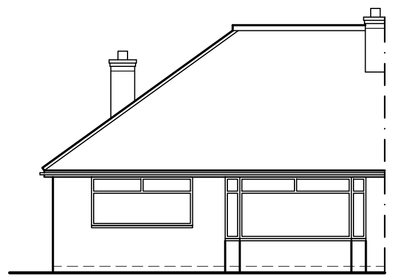

East Elevation

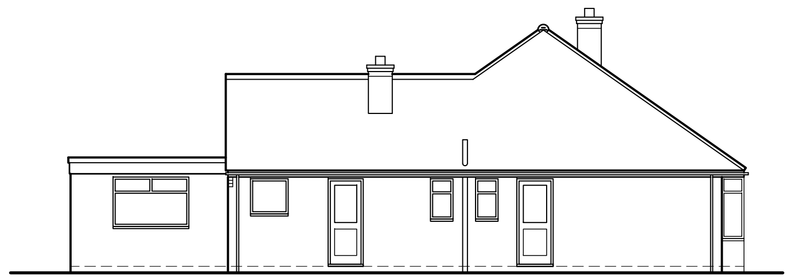

South Elevation



West Elevation

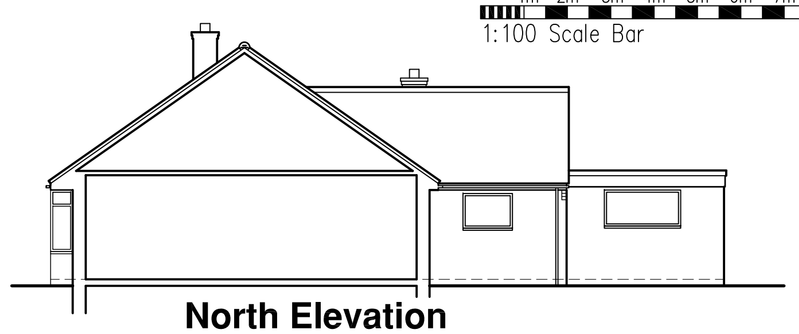

North Elevation

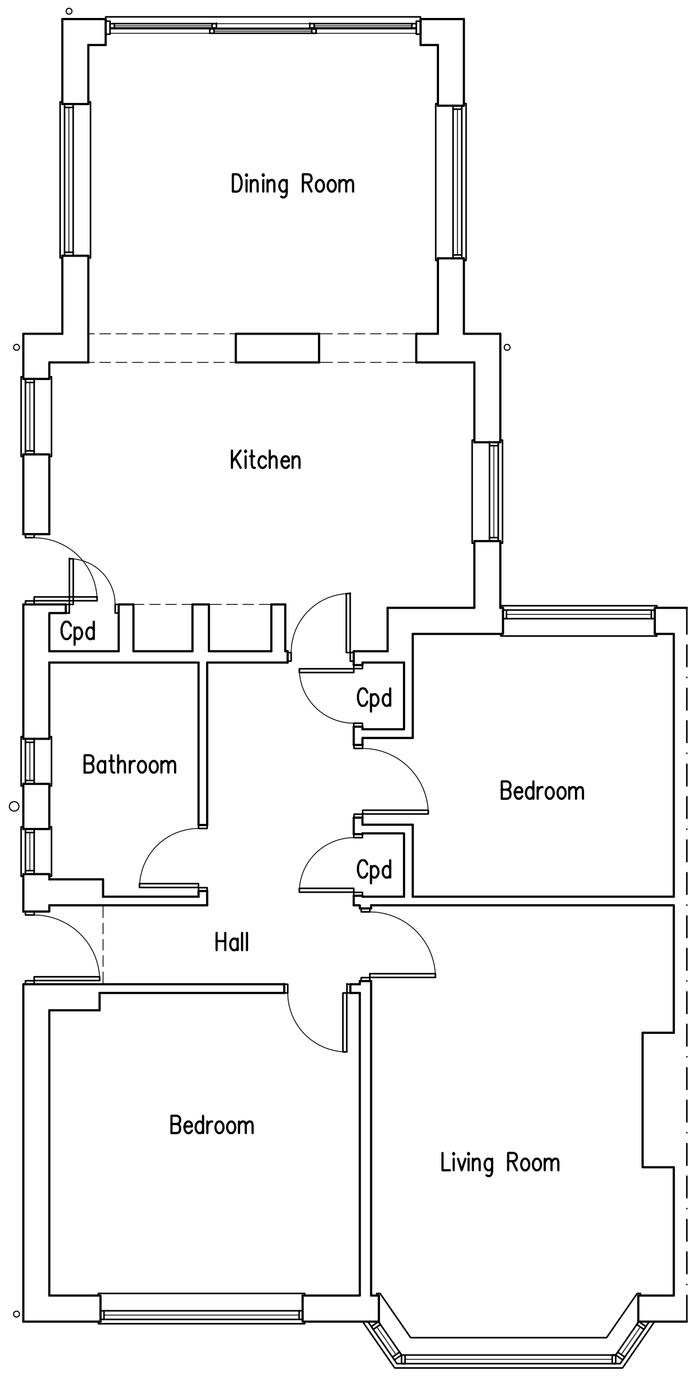

Ground Floor Plan

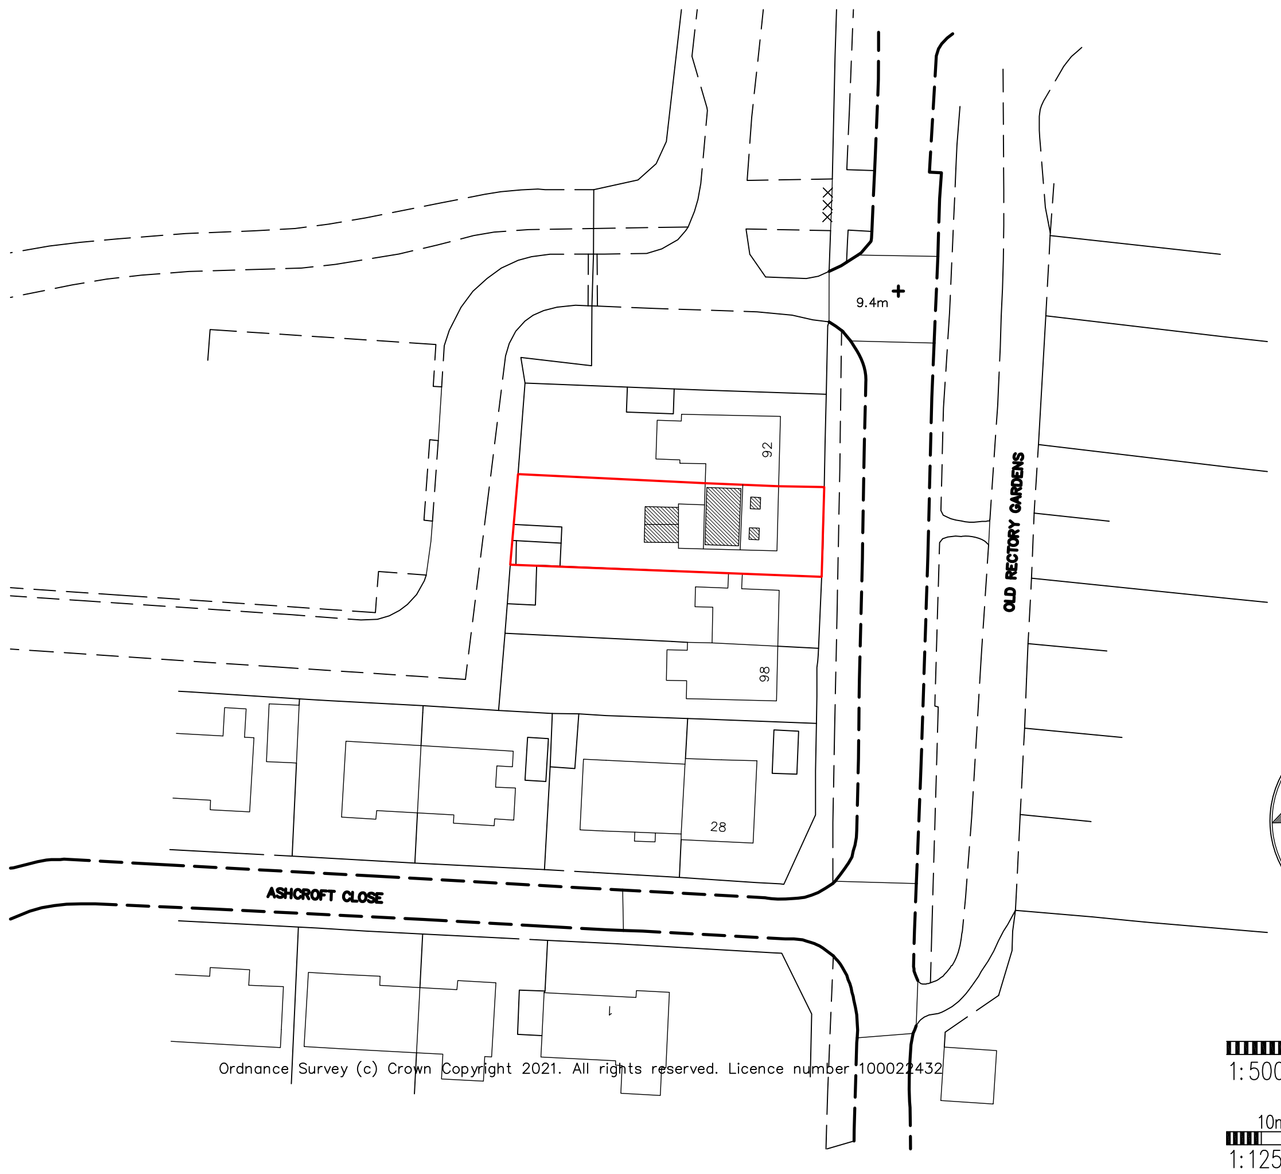

Block Plan 1:500

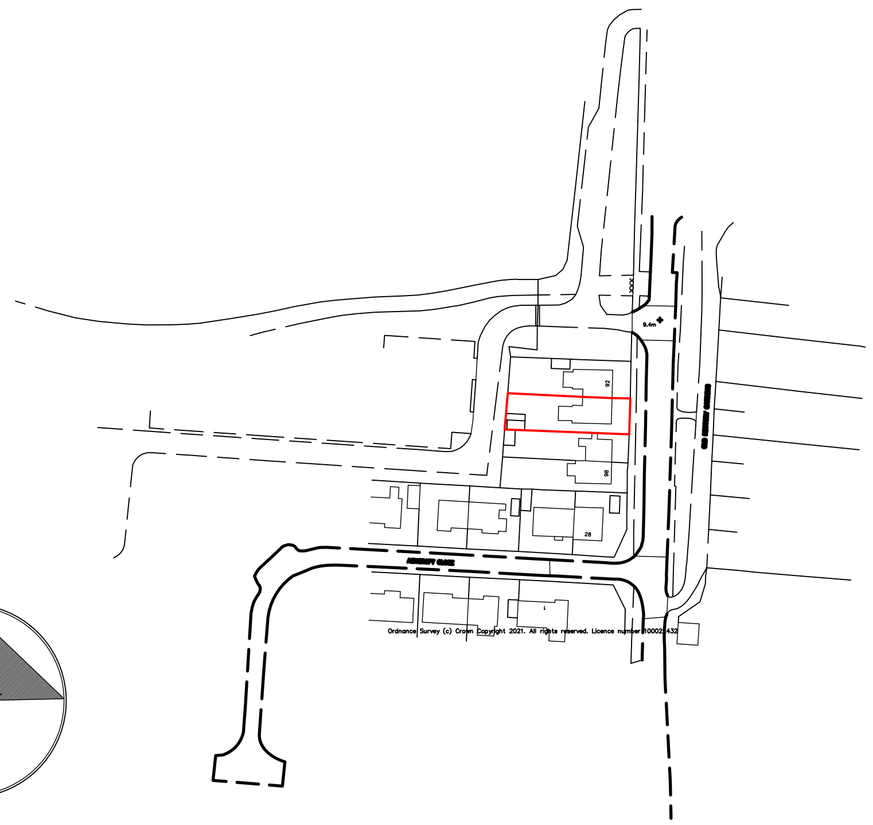

Location Plan 1:1250

Proposed Conversion Of Roof Space & Sundry Alterations at: 94 Kingston Lane, Shoreham-By-Sea BN43 6YQ

rja Planning & Building Consultants Ltd.
1st Floor
10 High Street
Shoreham-By-Sea
West Sussex BN43 5DA
t: 01273 467297 mob: 07971 375739
e: rex@rjapbc.co.uk web: www.rjapbc.co.uk

Chartered Institute of Architectural Technologists

PROJECT: 94 Kingston Lane, Shoreham-By-Sea BN43 6YQ			
DRAWING TITLE: Existing Floor Plans & Elevations			
CLIENT: Mr & Mrs A. Barton	DWG NO: 21859-02	REVISION:	
SCALE: 1:50, 1:100@ A1	DATE: 20.08.21	DRAWN: rex	