
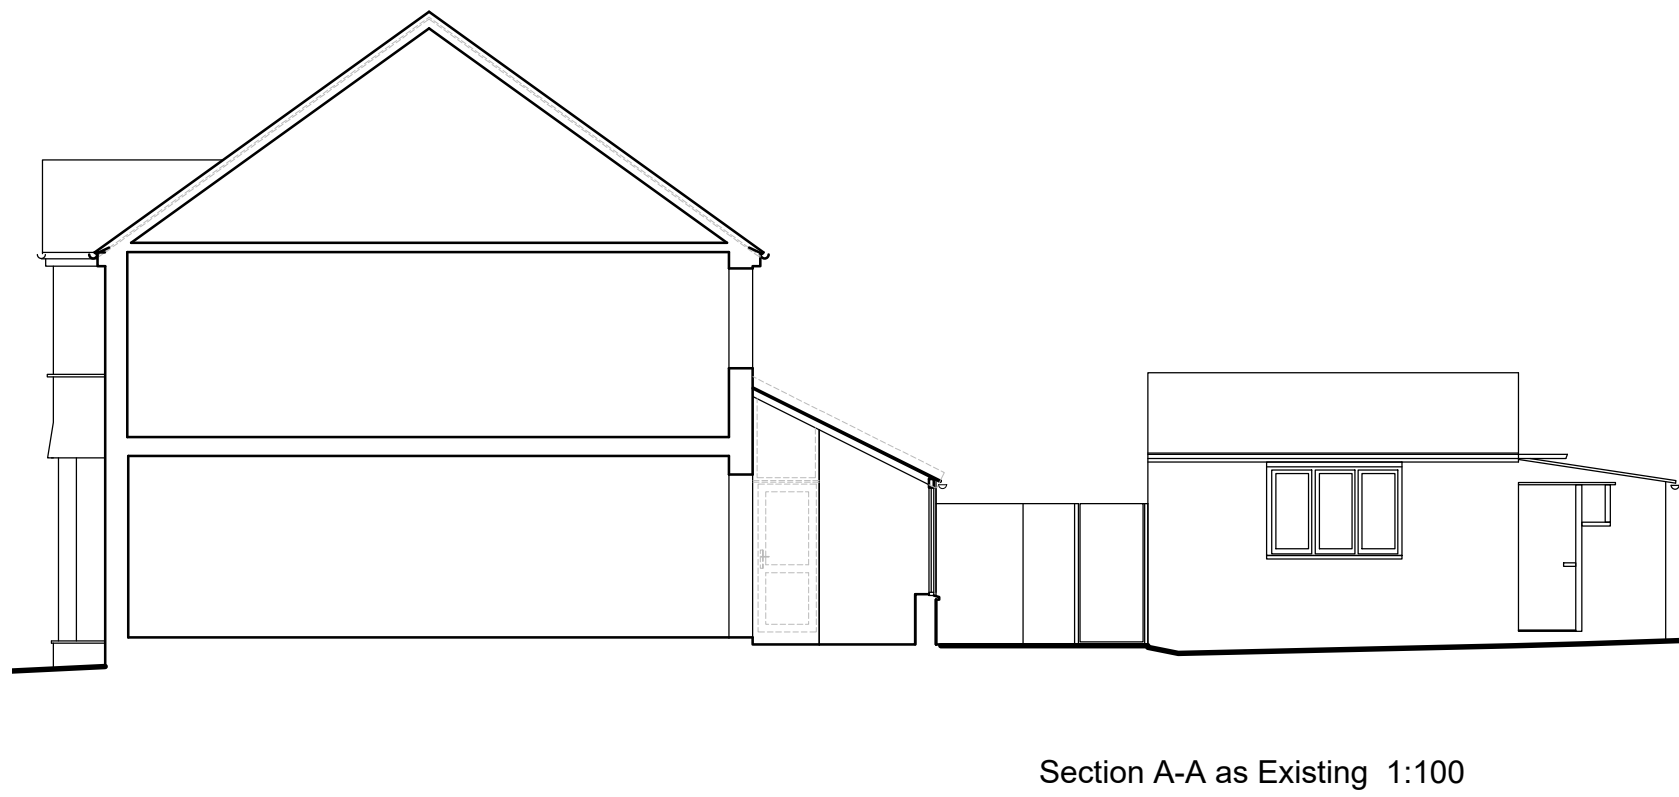
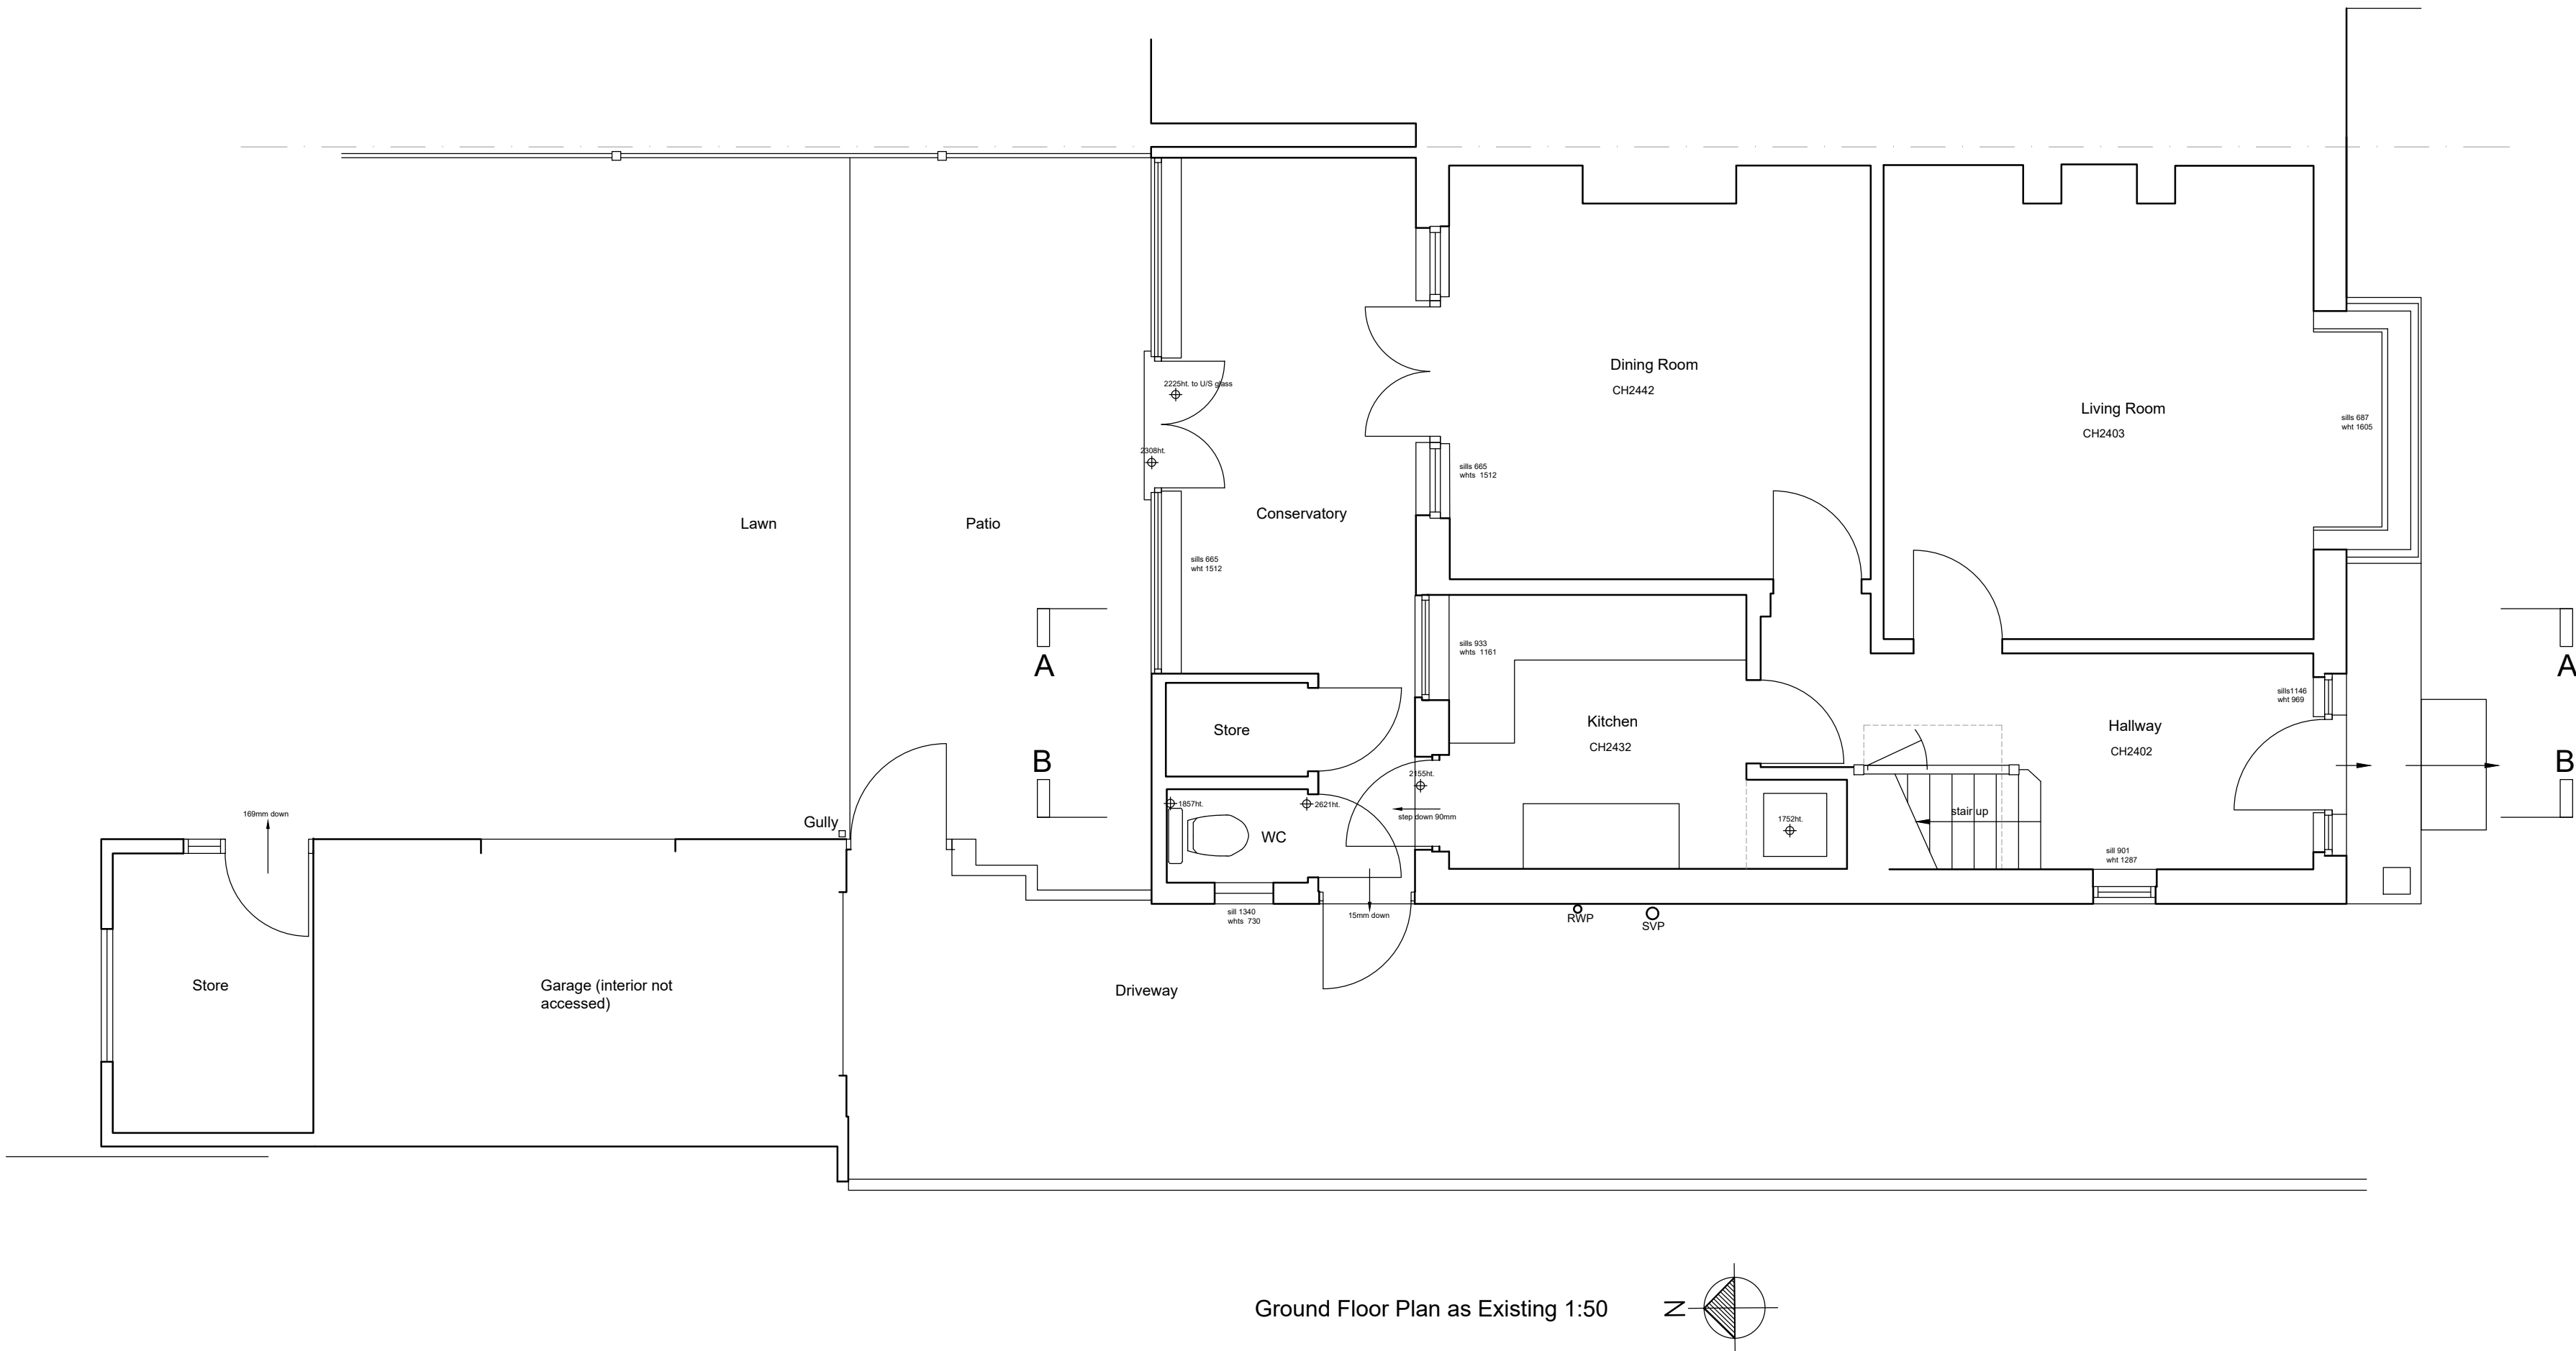
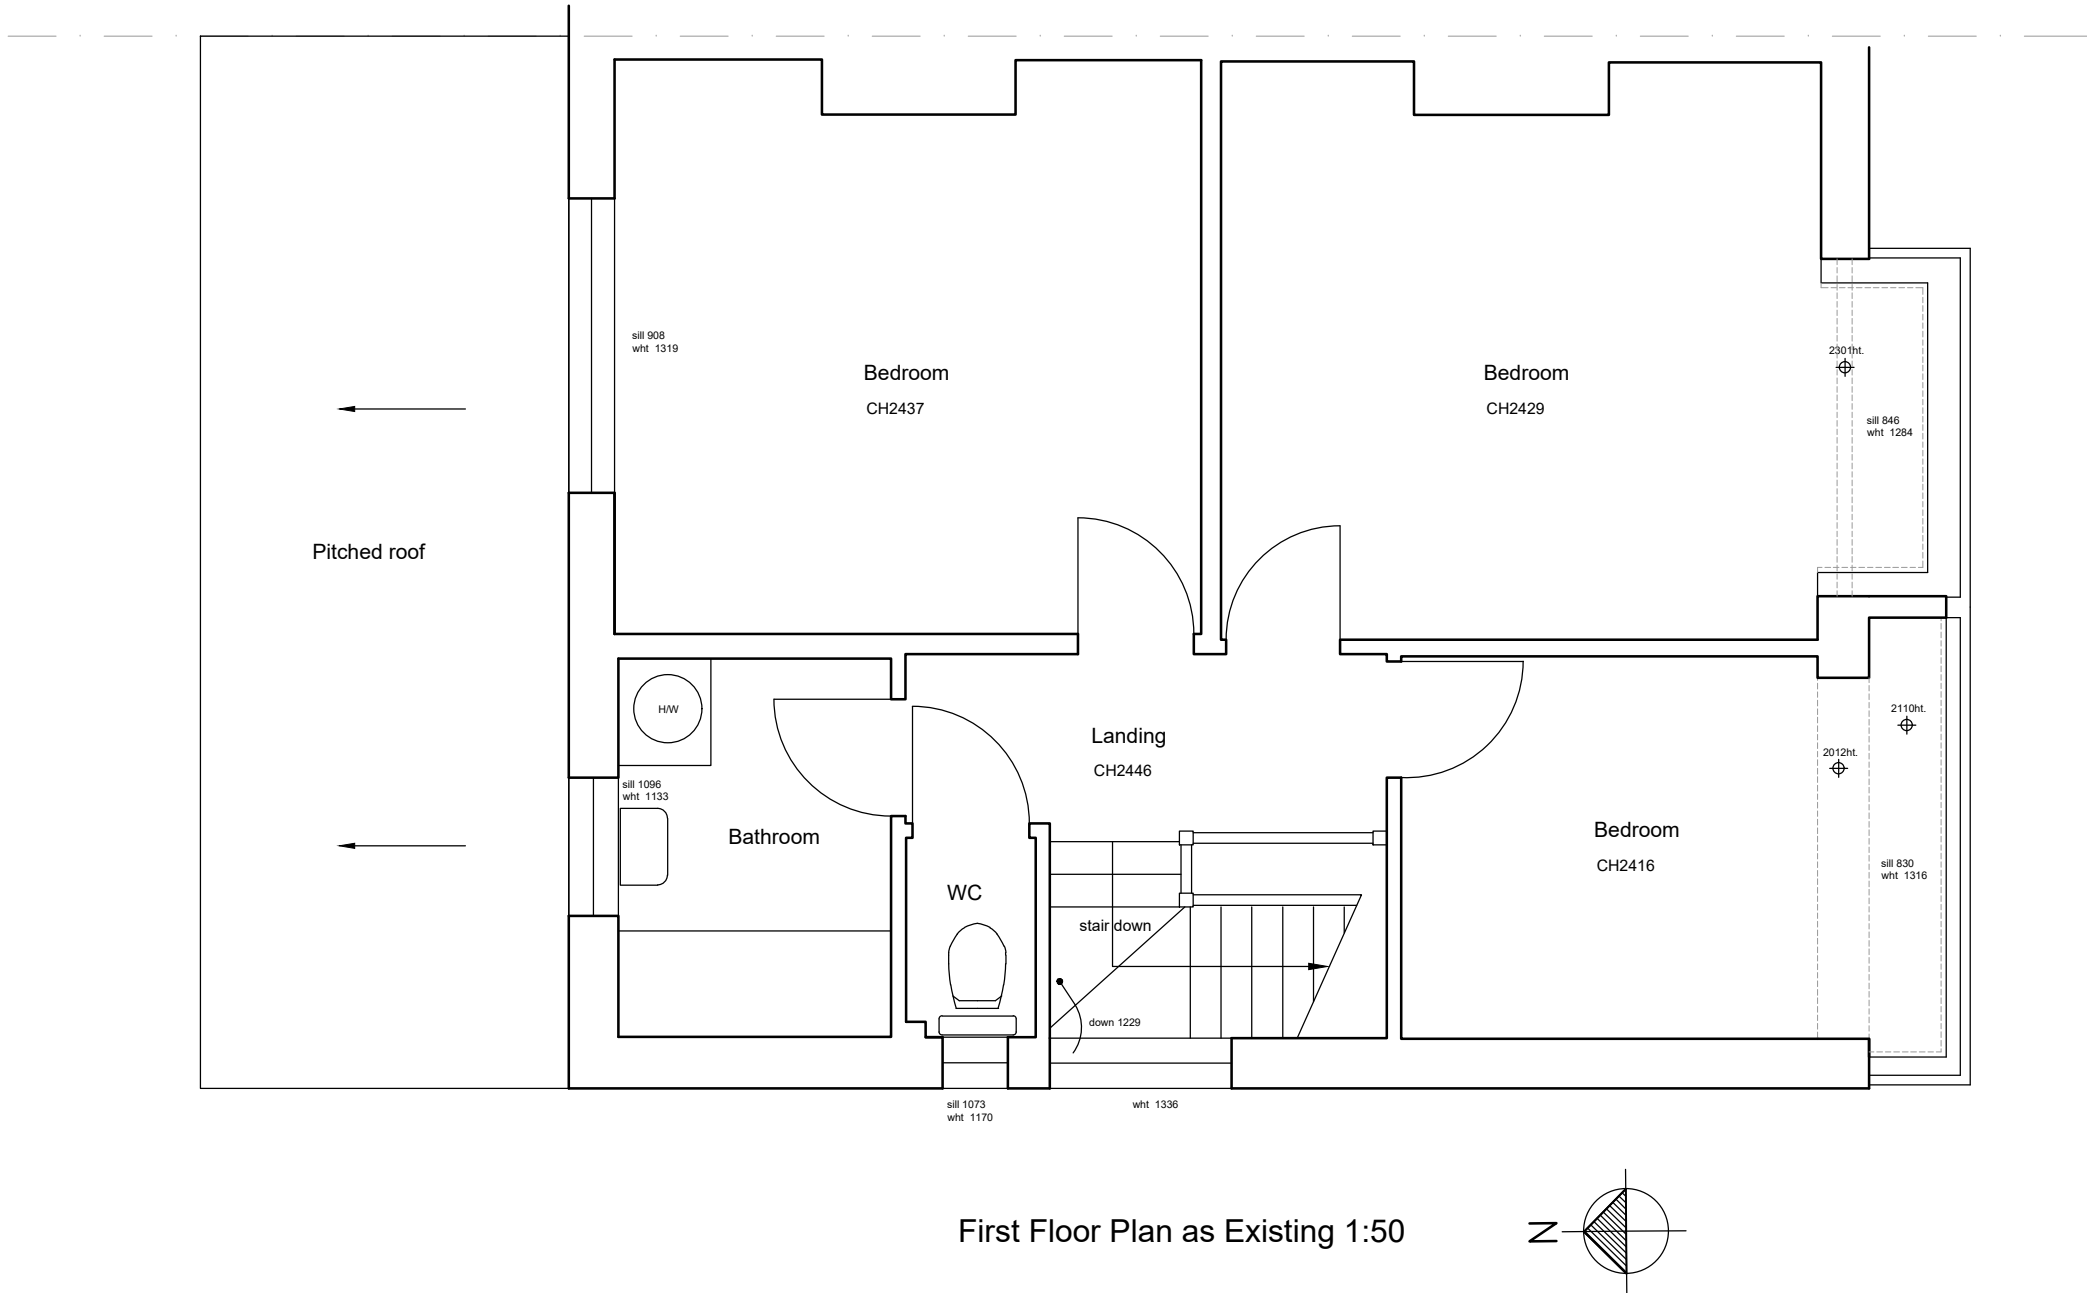


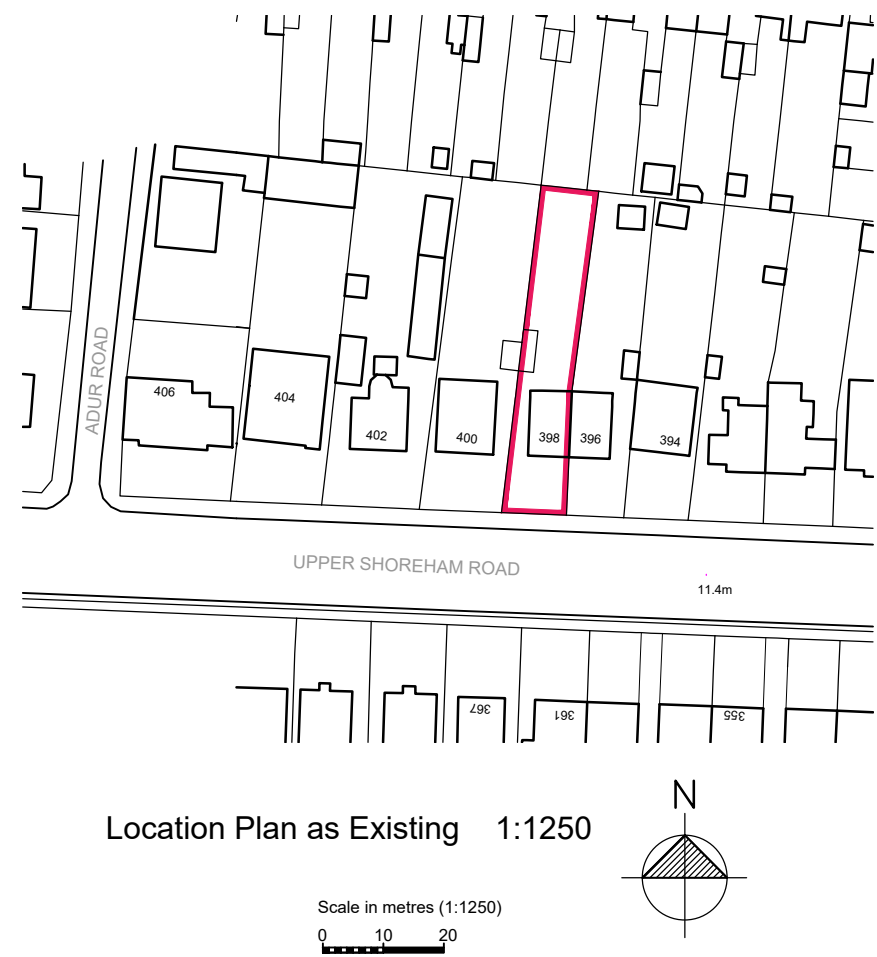

Revisions	A	Description	Location Plan Added	Date	06/01/2025
	B		Location plan extended		15/01/2025

 Jacob Chadwick Architects 49 Richmond Street, Brighton, East Sussex, BN2 9PD tel: 07837 599827 jacobchadwickarchitects@gmail.com	site: 398 Upper Shoreham Road, Shoreham			Project: Extensions and Alts	
	Drawing				
	Existing plans and elevations				
	drawn by: JC	scale: shown	print size: A1	drwg no. 0097/01	revision: B
date: July 2022	client: Steve and Jade Sowa				