
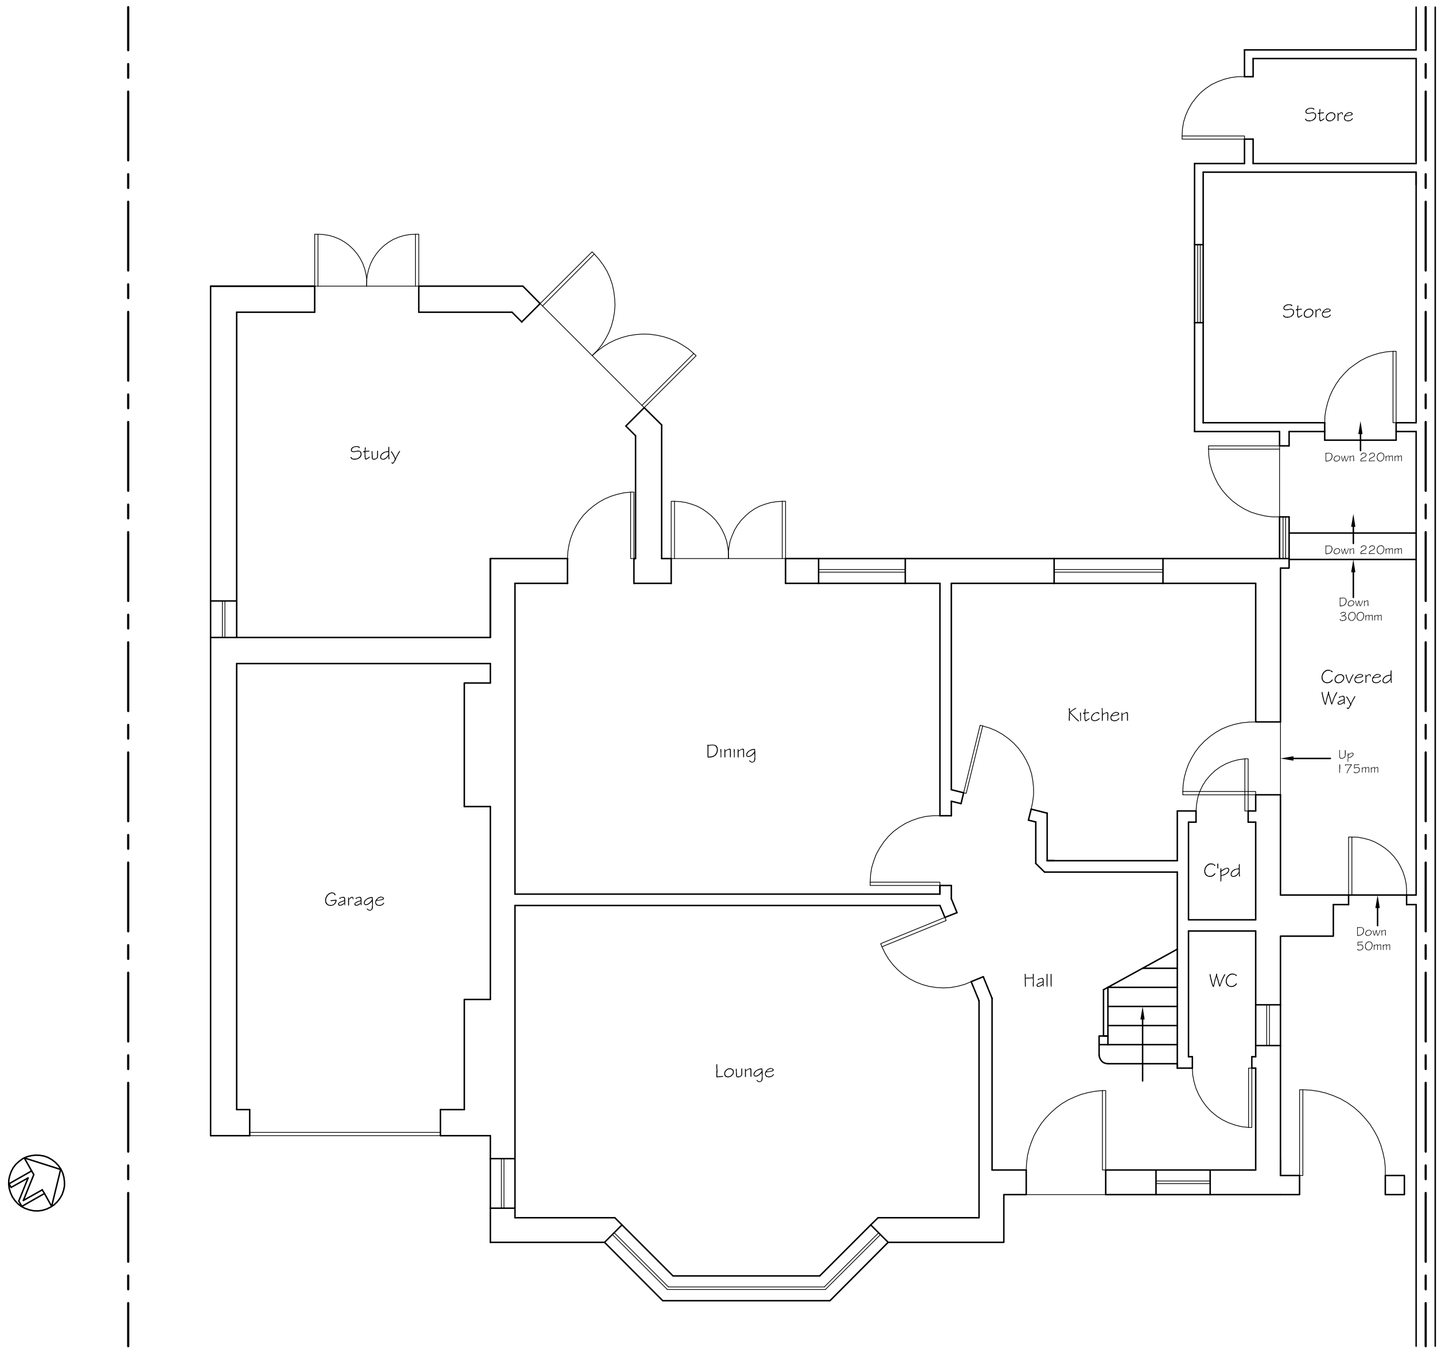



Existing Ground Floor Plan

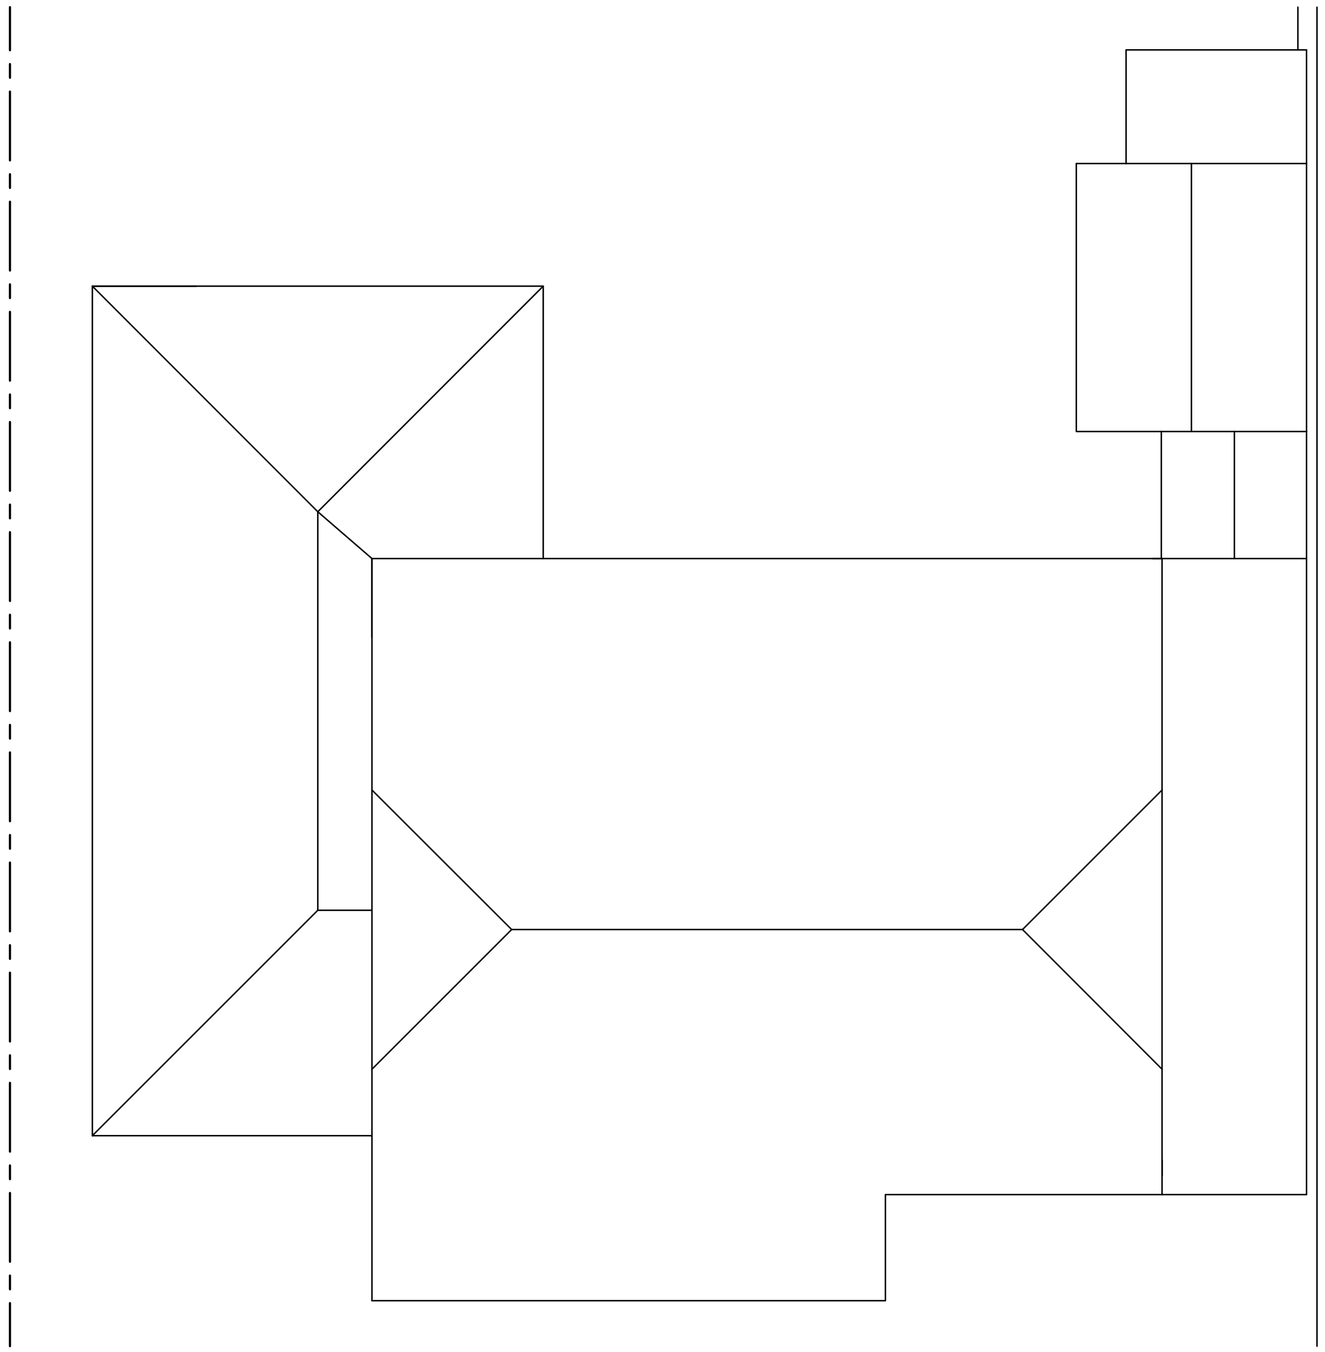


Existing Roof Plan

0 0.5 1 2 3 4 5 6 7 8 9 10


SCALE 1:50

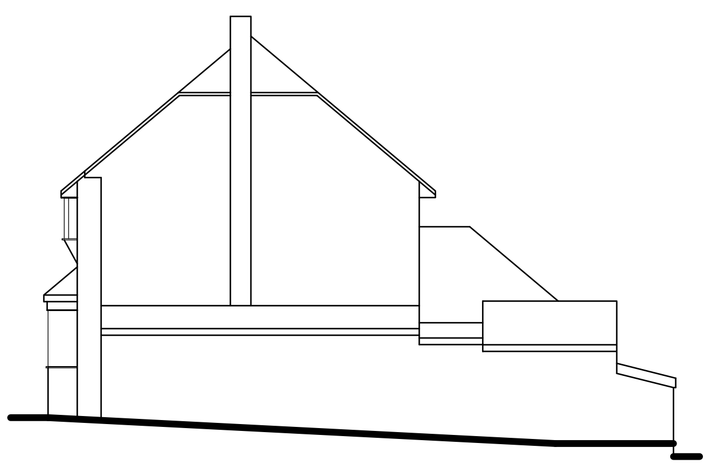

Existing Side (North) Elevation

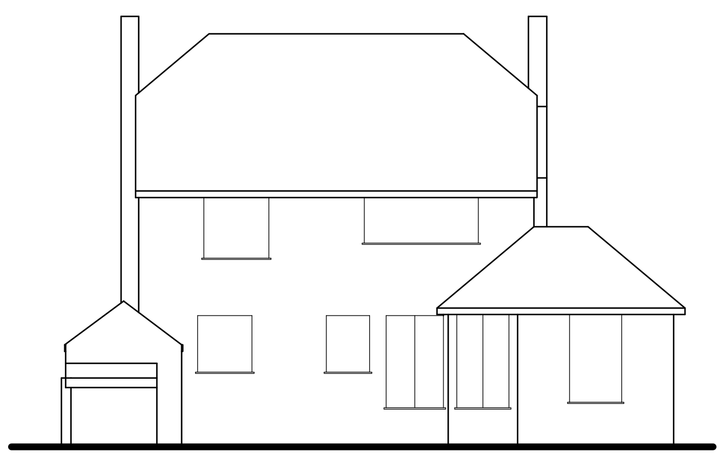

Existing Rear (West) Elevation

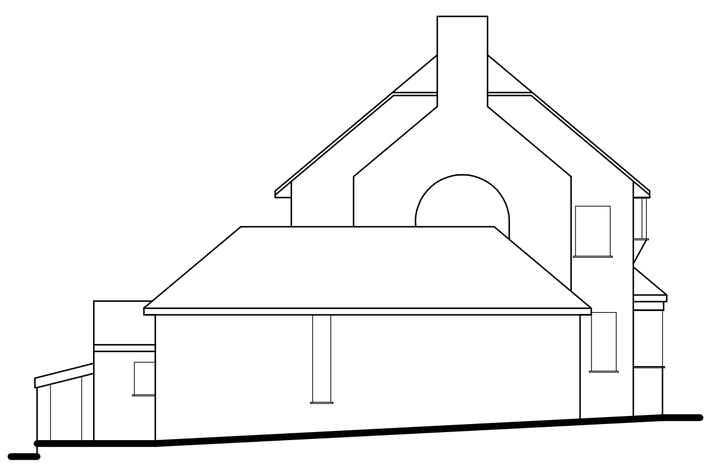

Existing Side (South) Elevation



Existing Front (East) Elevation

0 0.5 1 2 3 4 5 6 7 8 9 10

SCALE 1:100

Tony Rogers
Building Consultants
Address: 40 Dawn Crescent, Upper Beeding
West Sussex, BN44 3WH
Telephone: 01903 815225 Fax: 01903 815225

Rev.	Date:	Revision Description:

Client: Mr & Mrs D Gittins

Address: 93 Victoria Road
Shoreham
West Sussex
BN43 5WR

Project: Proposed single storey side extension

Scale: 1:50 1:100
Paper Size A1

Date: March 2023

Drawing No: 23/1537/01

Drawn By: AWR

Revision: