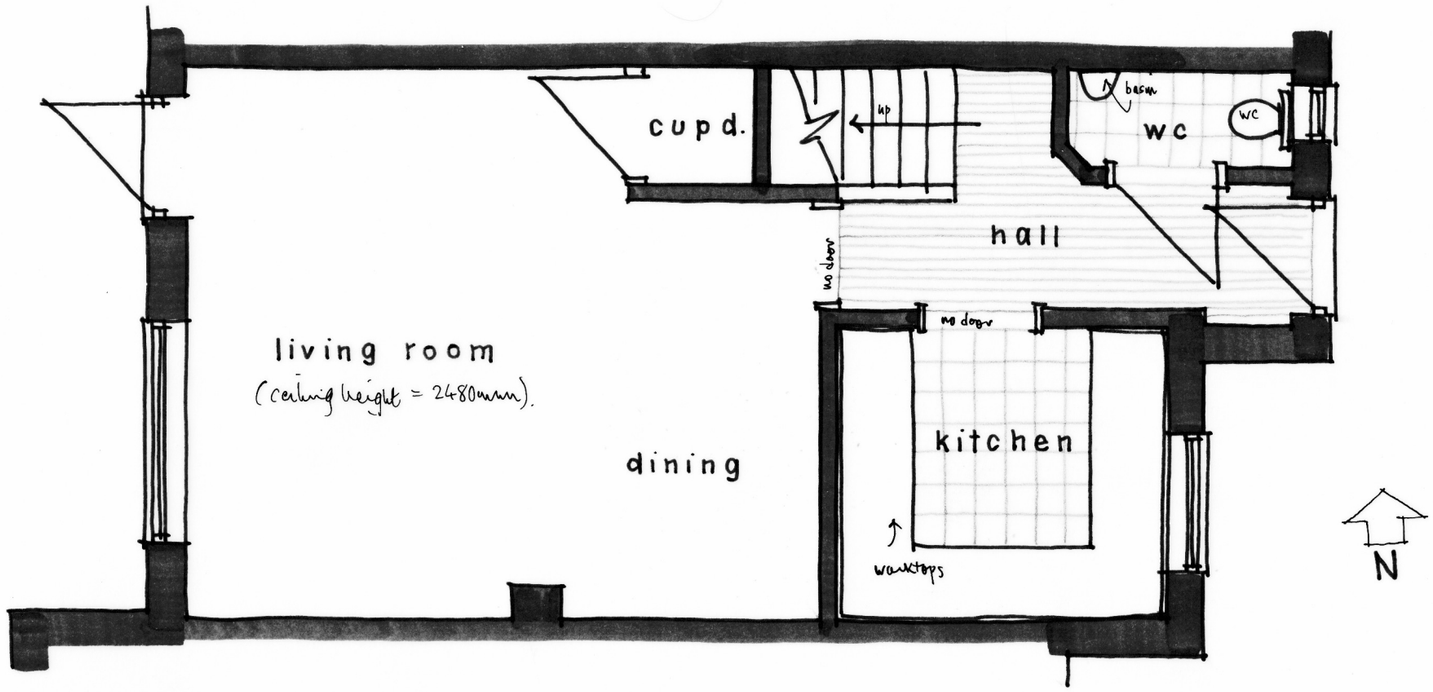


GROUND FLOOR PLAN 1:50 @ A3

0 1 2 3 4 5m

metres

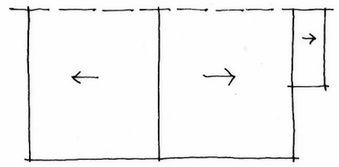

ROOF PLAN 1:200

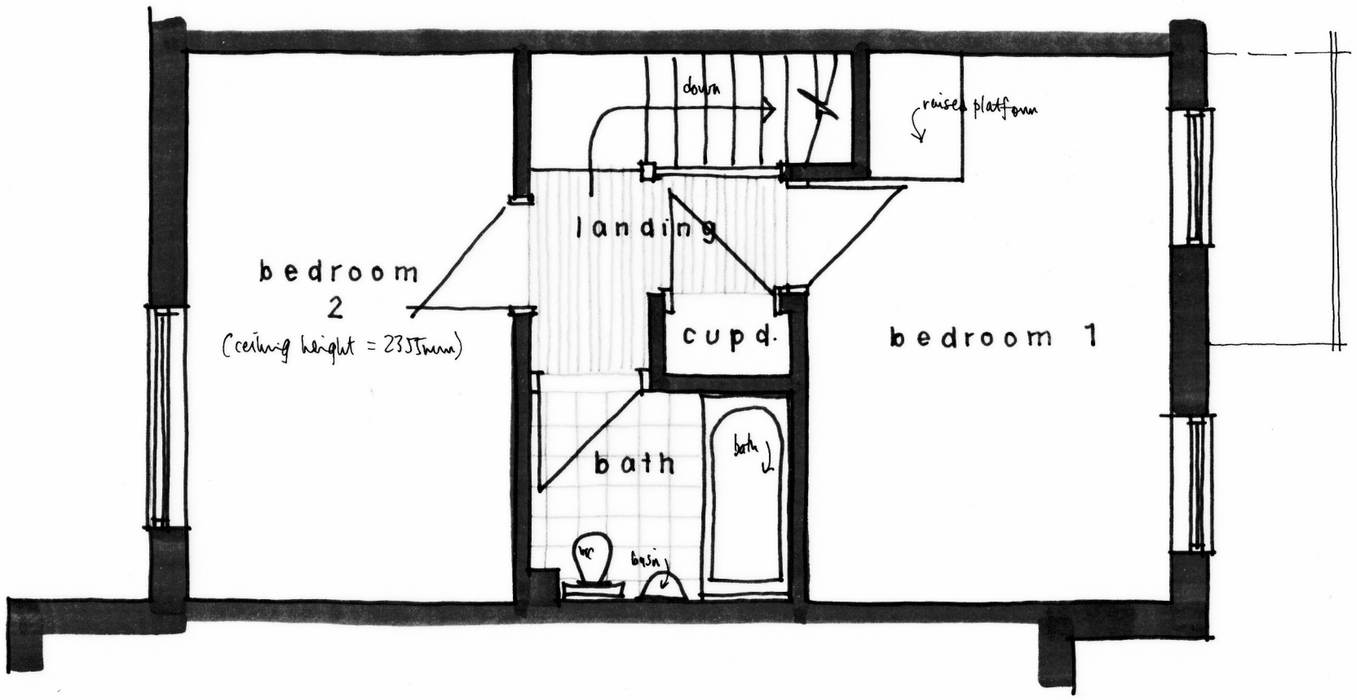


1st FLOOR PLAN 1:50

Wayne Gander MCIAT
Architectural Technologist
98 Durrington Lane, Worthing
West Sussex BN13 2RQ
E : waynegander08@gmail.com

4 FAIRFIELDS, HIGH STREET, TARRING, WORTHING

Existing details 02

March 2023