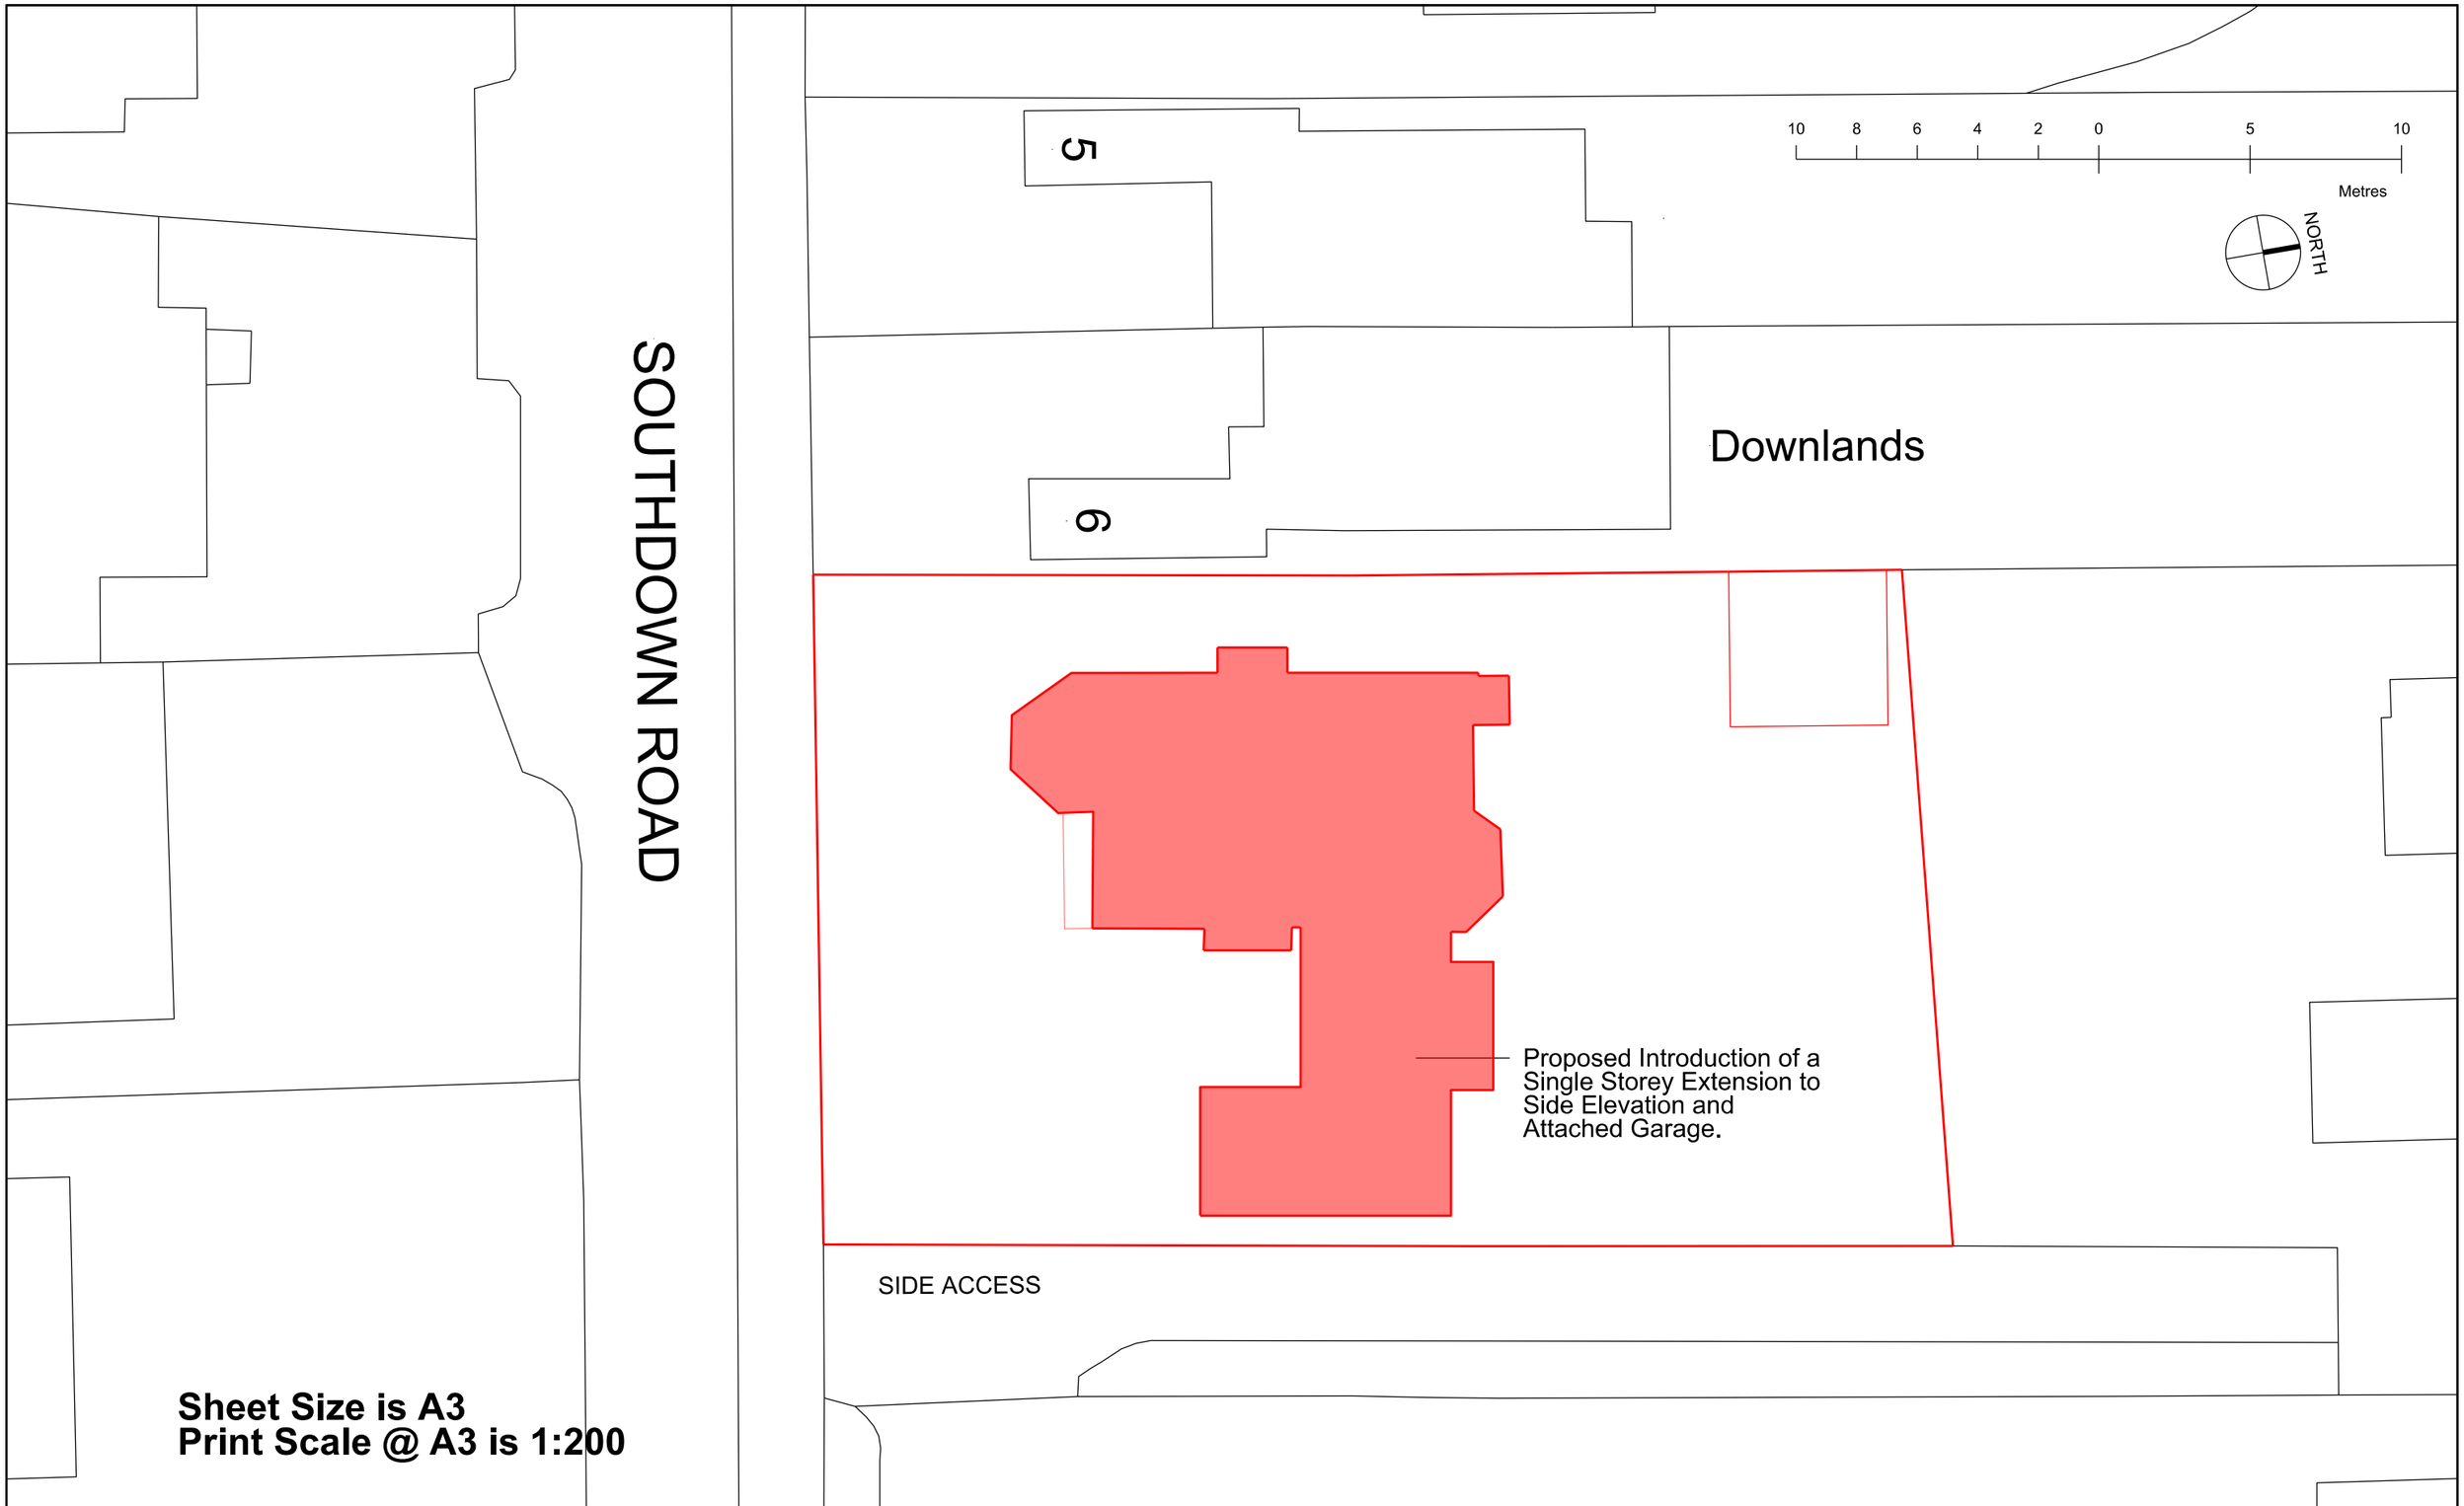

Sheet Size is A3
Print Scale @ A3 is 1:200

This drawing is copyright Shape Architecture Ltd.
The Contractor must not scale from the drawing.
All dimensions to be taken from dimension strings.
Where any discrepencies are found between dimensions these must be brought to the attention of the Architects for resolution. Where discrepencies exist between reference or assembly drawings and detail drawings the latter take preference.

SHAPE Architecture
WWW.SHAPEARCHITECTURE.CO.UK

FOR PLANNING

PROJECT	Magnolia Lodge Southwick BN42 4FT
DRAWING	PROPOSED BLOCK PLAN
SCALE	1:200 @ A3
DATE	March 2021
DWG. NO.	1362 PL003
REVISION	
CHECKED	