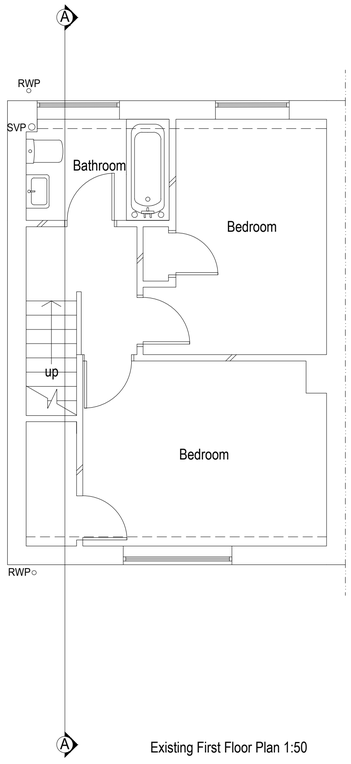

Existing First Floor Plan 1:50

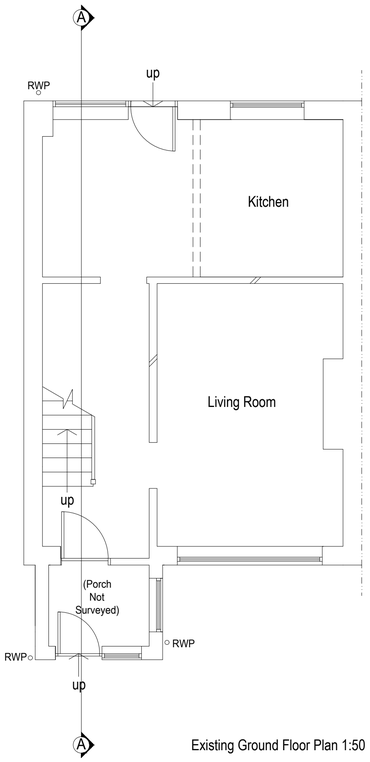

Existing Ground Floor Plan 1:50

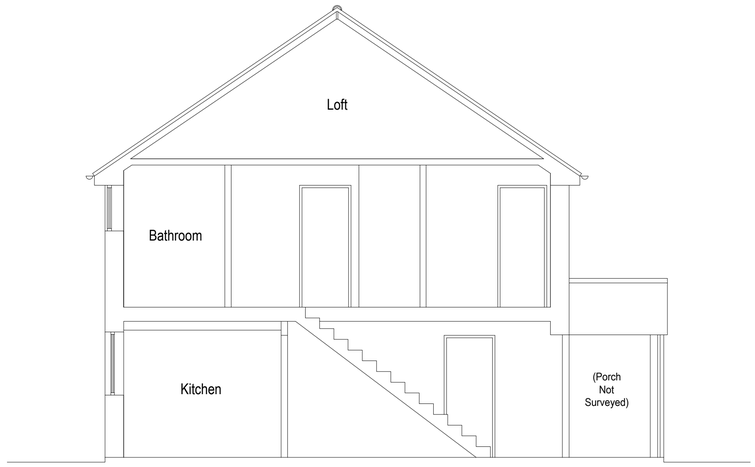

Existing Section A-A 1:50



Location plan 1:1250

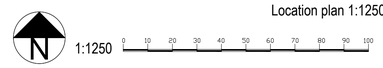

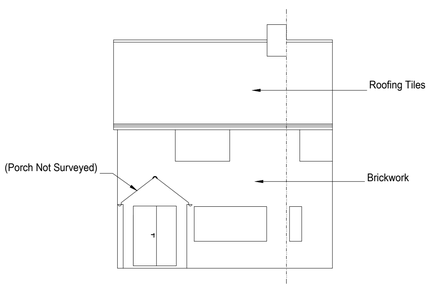

Existing Front Elevation 1:100

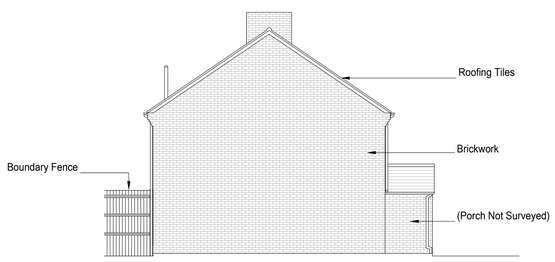

Existing Side Elevation 1:100

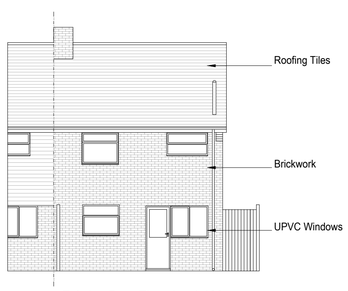

Existing Rear Elevation 1:100

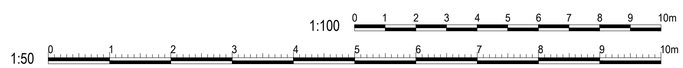

amendments

bpm Architectural Services Ltd.

client: Harry & Charlotte Edwards

project: 38 Mansell Road
Shoreham
West Sussex
BN43 6GO

project ref: 3115 Drawing No. 01

drawing title: Existing plans , elevations and sections

drawn by: KL

date: June 25 scale: 1:50/100@ A1

www.bpmnet.co.uk
info@bpmnet.co.uk

Do not scale off drawing, check all dimensions on site before work is commenced. All goods materials workmanship to conform with current building regs BSS and COP's