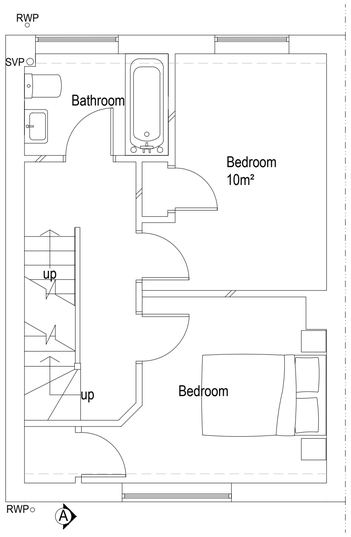

Proposed First Floor Plan 1:50

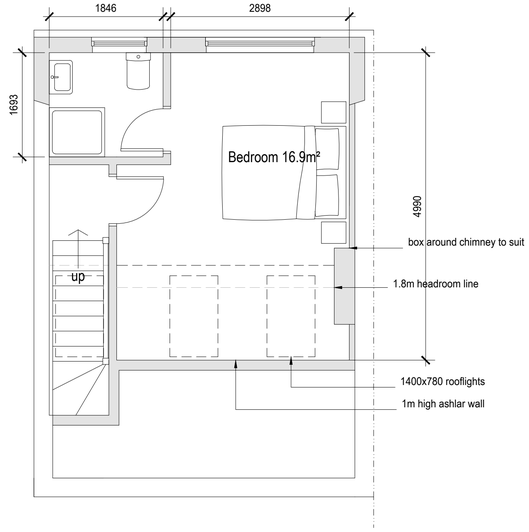

Proposed Second Floor Plan 1:50

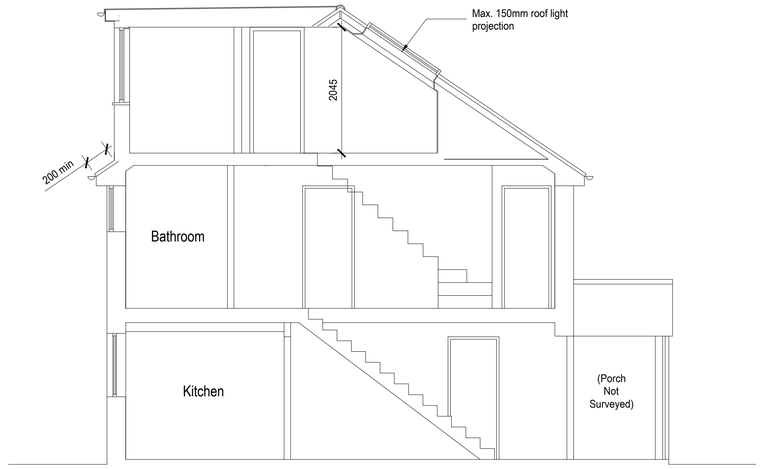

Proposed Section A-A 1:50

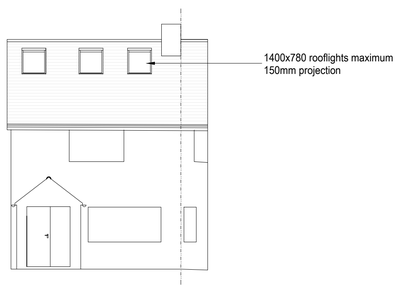

Proposed Front Elevation 1:100

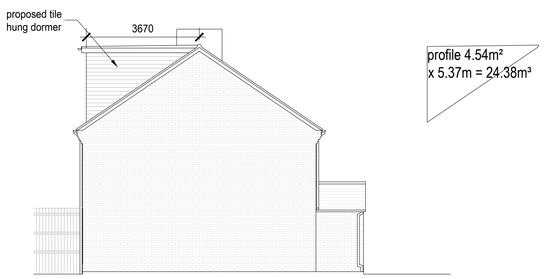

Proposed Side Elevation 1:100

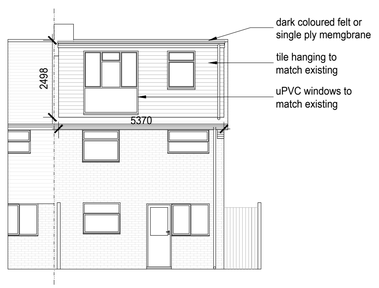

Proposed Rear Elevation 1:100



Block plan 1:500

1:500 0 10 20 30 40 50m

1:100 0 1 2 3 4 5 6 7 8 9 10m

1:50 0 1 2 3 4 5 6 7 8 9 10m

amendments

bpm Architectural Services Ltd.

client: Harry & Charlotte Edwards

project: 38 Mansell Road
Shoreham
West Sussex
BN43 6GO

project ref: 3115 Drawing No. 02

drawing title: Proposed plans , elevations and sections

drawn by: KL

date: June 25 scale: 1:50/100@ A1

www.bpmnet.co.uk
info@bpmnet.co.uk

Do not scale off drawing, check all dimensions on site before all work is commenced

All goods materials workmanship to conform with current building regs BSS and COP's