




+EL Front Elevation 1:100

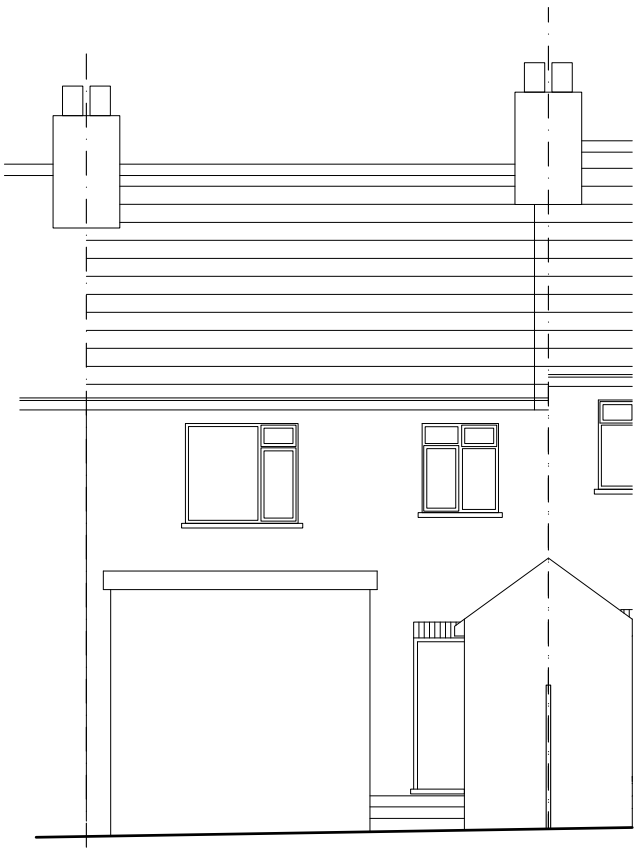


+EL Rear Elevation 1:100

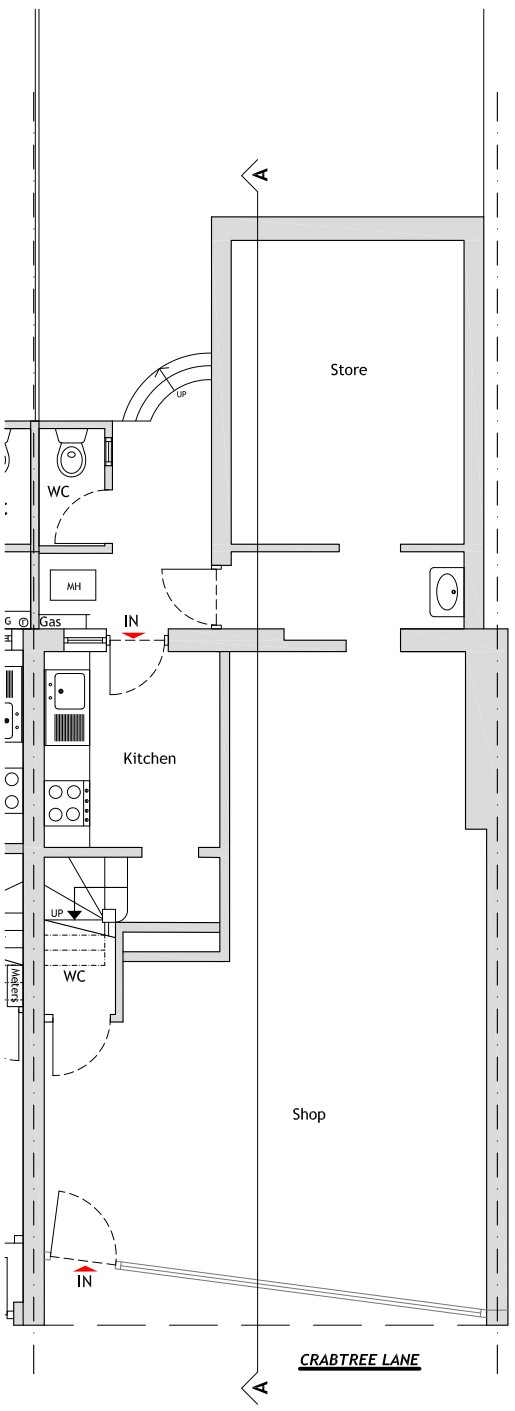

+00 Ground Floor Plan 1:100

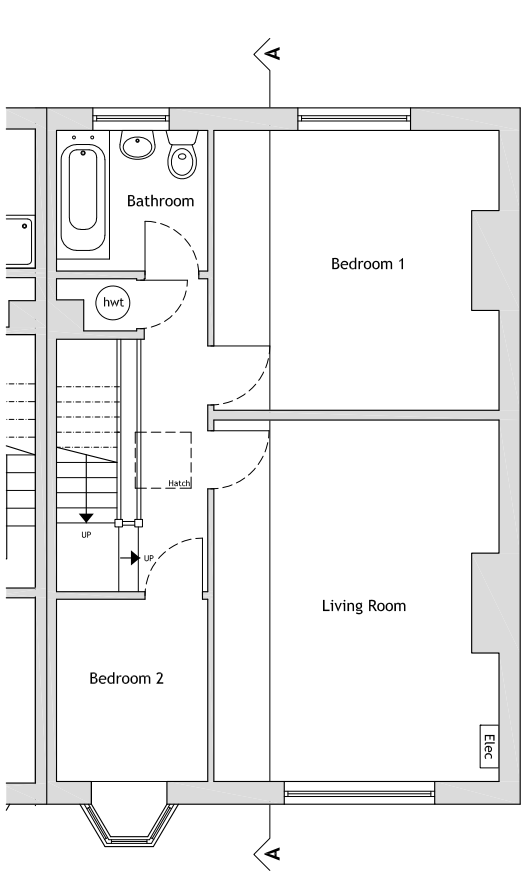

+01 First Floor Plan 1:100

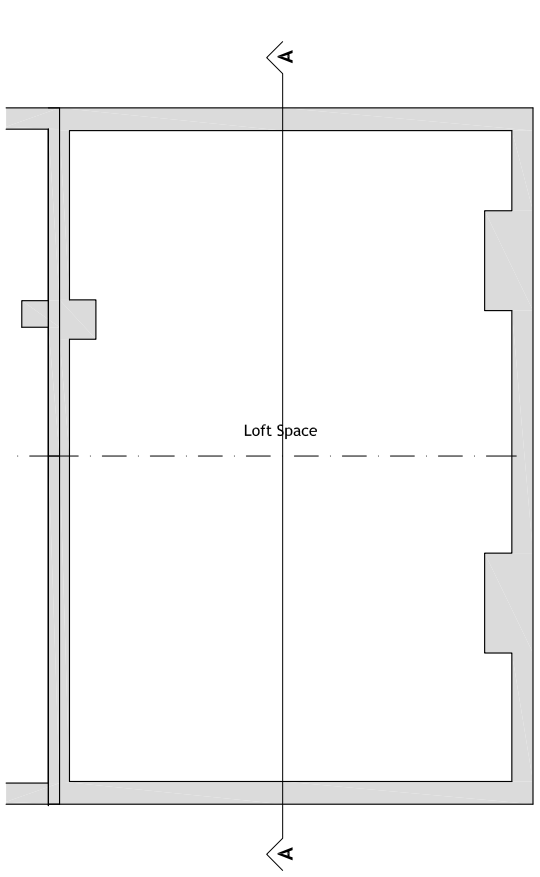

+02 Loft Plan 1:100

EXISTING

Printing Notes - This document is A3 Size
To print this document accurately to the intended scale, ensure that print settings are set to 'Actual Size' or 'No scaling'
Do not print 'Fit to page'
Drawings not for construction

A3 page

Telephone 01273 271 250 Mobile 07811 270 338
info@brightonleaseplans.co.uk - www.brightonleaseplans.co.uk
Brighton Lease Plans is a trading name of Revolver Creative Ltd

address
36 Crabtree Lane
Lancing
BN15 9PQ

Scale in Metres 1:100
0 1 2 3 4 5 6 7 8 9 10

title
Existing Plans & Elevations

date
Apr 2019

scale
as shown@A3

client
Velvet Homes Ltd

drg. no.
17-B140-101

revision.

© brighton lease plans 2019