




Rear (West) Elevation @ 1:100

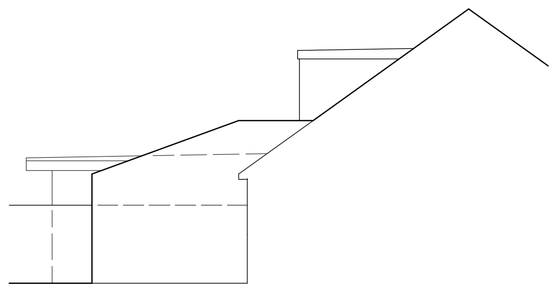


Side (South) Elevation @ 1:100
Looking from 17 Greentrees Crescent

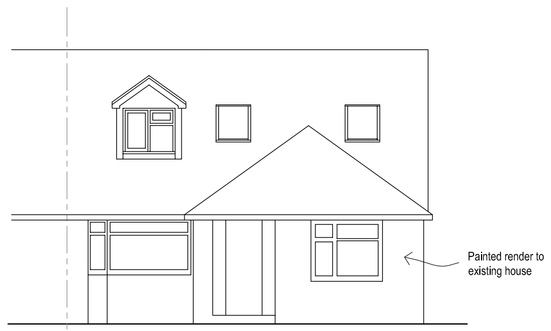


Front (East) Elevation @ 1:100

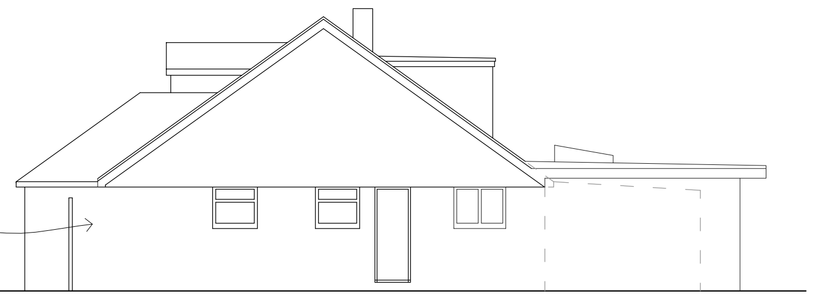

Side (North) Elevation @ 1:100

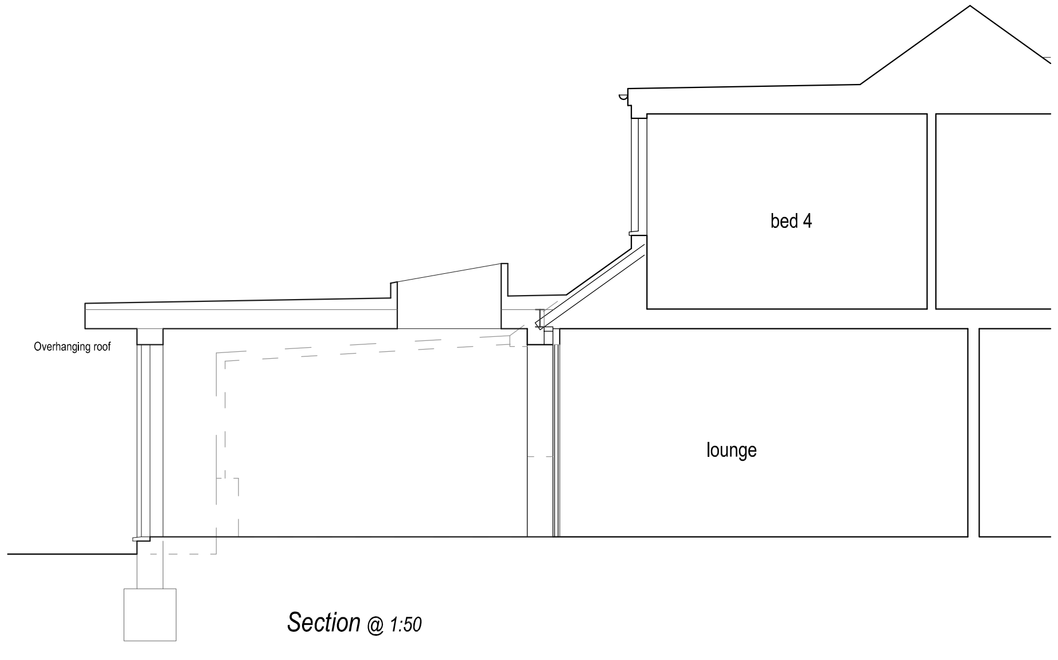


Section @ 1:50

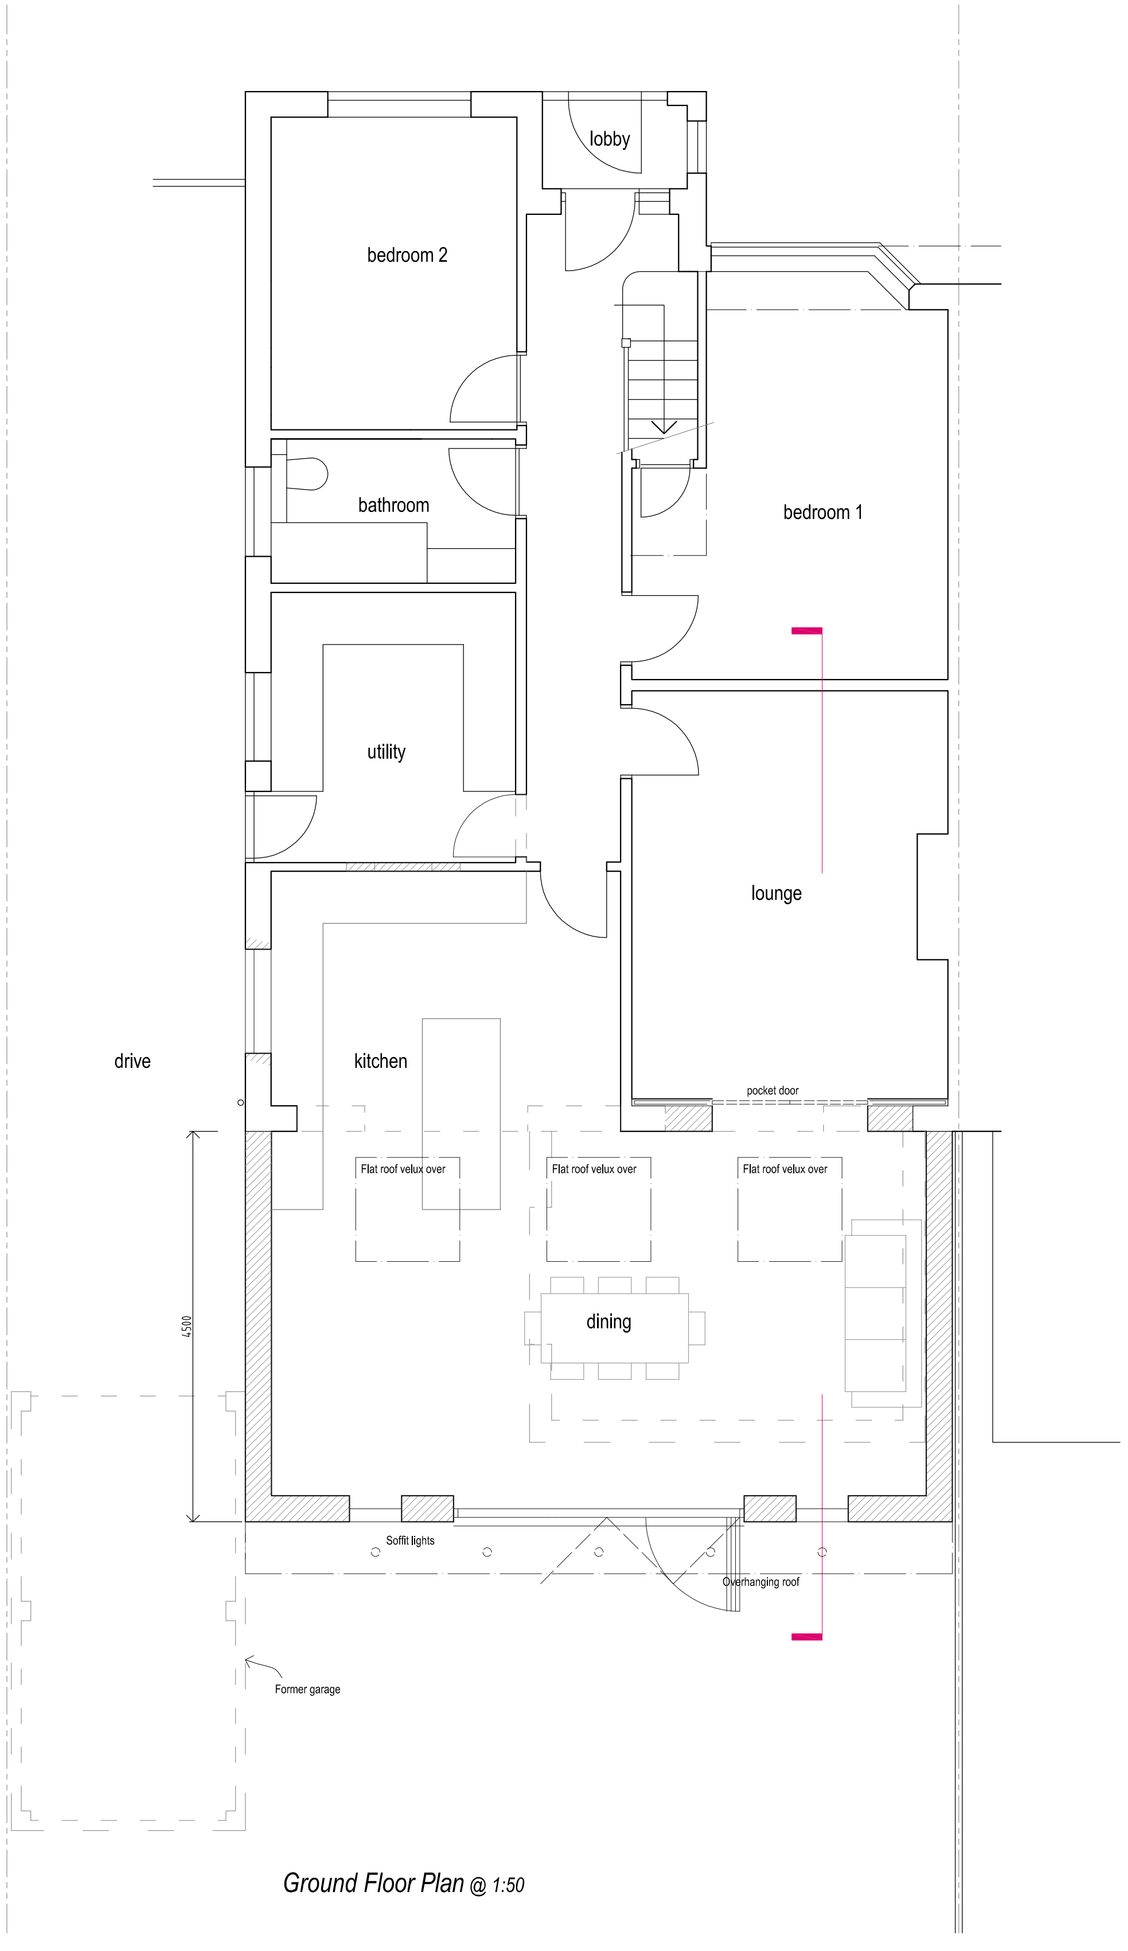

Ground Floor Plan @ 1:50

0 0.5 1 1.5 2.5m 5m
Scale 1:50

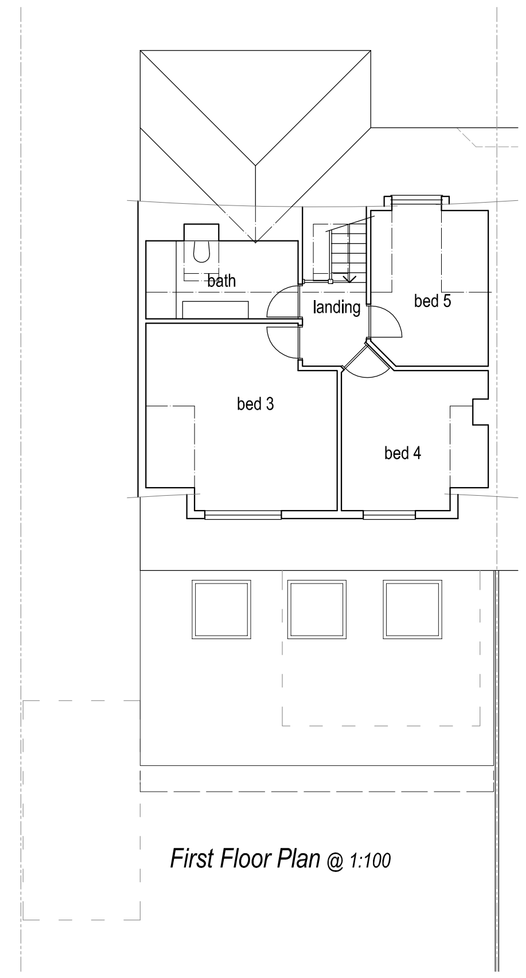

First Floor Plan @ 1:100



0 1 2 3 5m 10m
Scale 1:100

Rev	Description	Date
B	Elevations re-titled	21.05.19

Job Reference	Client
Rear Extension 19 Greentrees Crescent Lancing	Mr & Mrs Poole
Drawing Title	**Drawing No** / **Rev**
Proposal	ADC1189/01 B

Date	Scale	Dwg Size	Plot Style	Drawn	Checked
29.03.19	1:50/100	A1	ADCgreyscale	AD	AD

~~All dimensions to be checked on site and do not scale from this drawing.~~ This drawing should be approved by Local Authority Building Control or other appropriate checking authority prior to commencement of work. This drawing should not be reproduced without the prior consent of the author.

ADC Alistair Dodd Consulting
Architectural Services
72a Beaconsfield Road . Brighton . East Sussex . BN1 6DD
Tel: 01273 669466
Email: info@adcbrighton.co.uk
Www.adcbrighton.com