



Block Plan

0 10 25m 50m

Scale 1:500

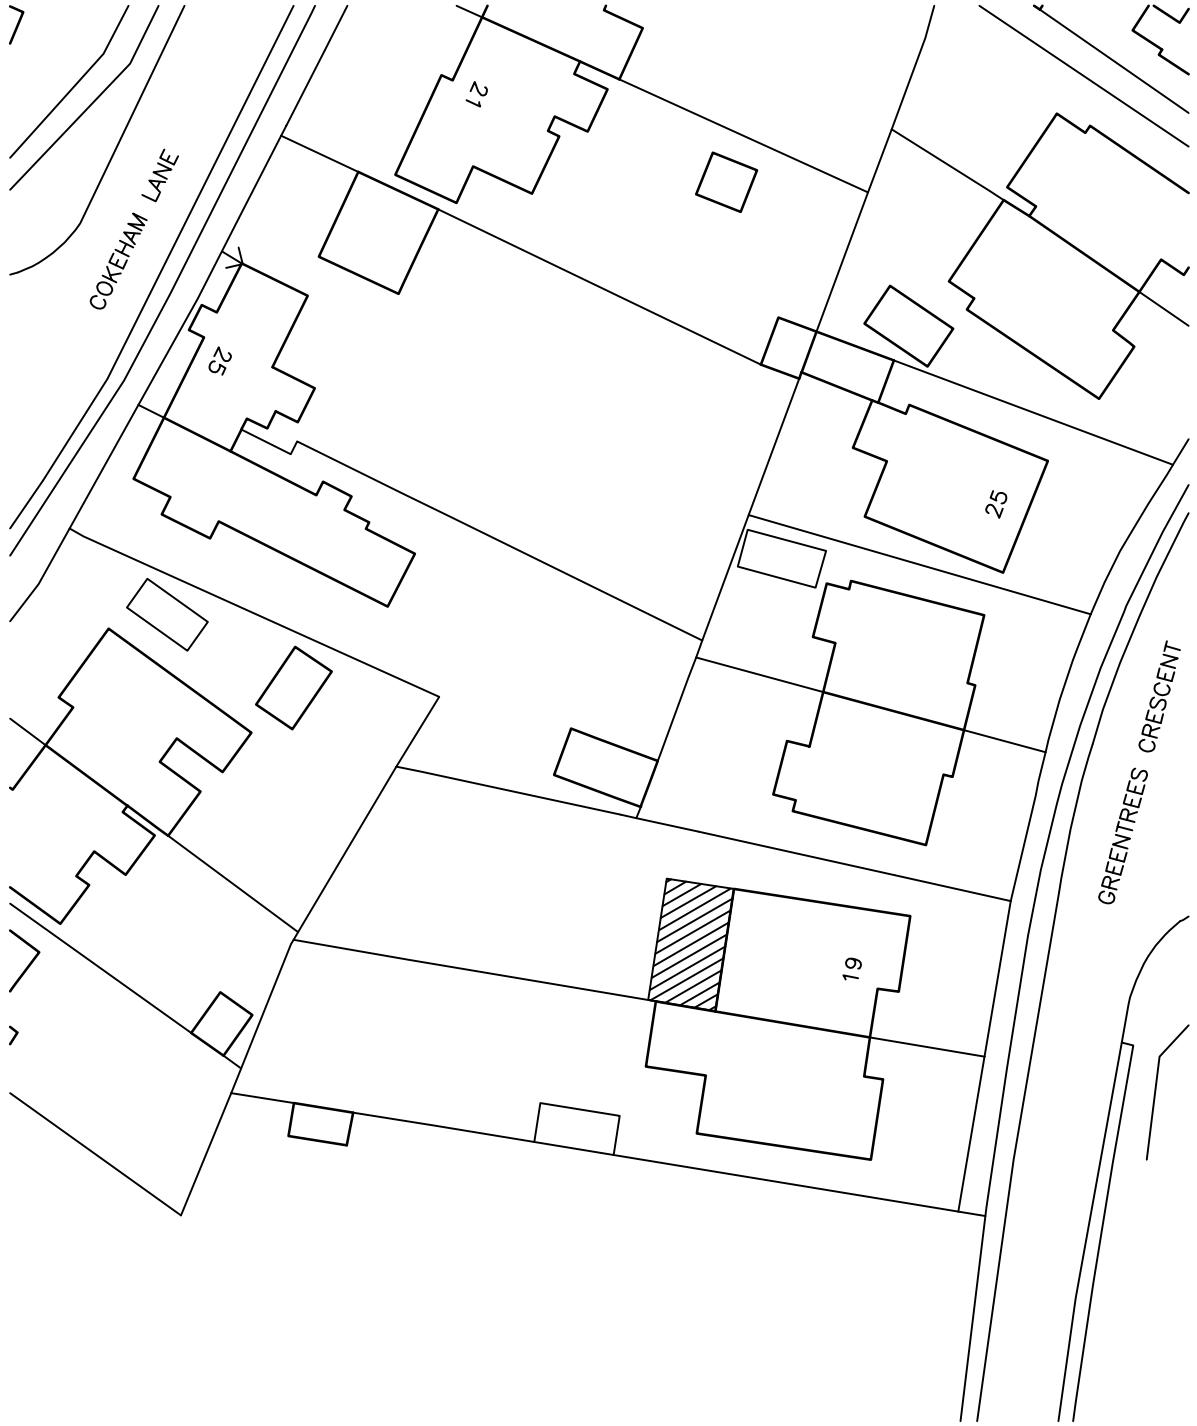

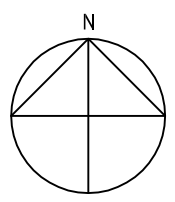

Location Plan

0 10 20 30 50m

Scale 1:1250

Rev	Description	Date
A	Road names added	21.05.19

Job Reference: 19 Greentrees Crescent Lancing	Client: Mr & Mrs Poole
Drawing Title: Site Plans	Drawing No: ADC1189/LP Rev: A

Date	Scale	Dwg Size	Plot Style	Drawn	Checked
10.05.19	1:1250/500	A3	ADC+red	AD	AD

All dimensions to be checked on site and do not scale from this drawing. This drawing should be approved by Local Authority Building Control or other appropriate checking authority prior to commencement of work. This drawing should not be reproduced without the prior consent of the author.

ADC Alistair Dodd Consulting

Architectural Services

72a Beaconsfield Road . Brighton . East Sussex . BN1 6DD
Tel: 01273 669466
Email: info@adcbrighton.co.uk
WWw.adcbrighton.com