

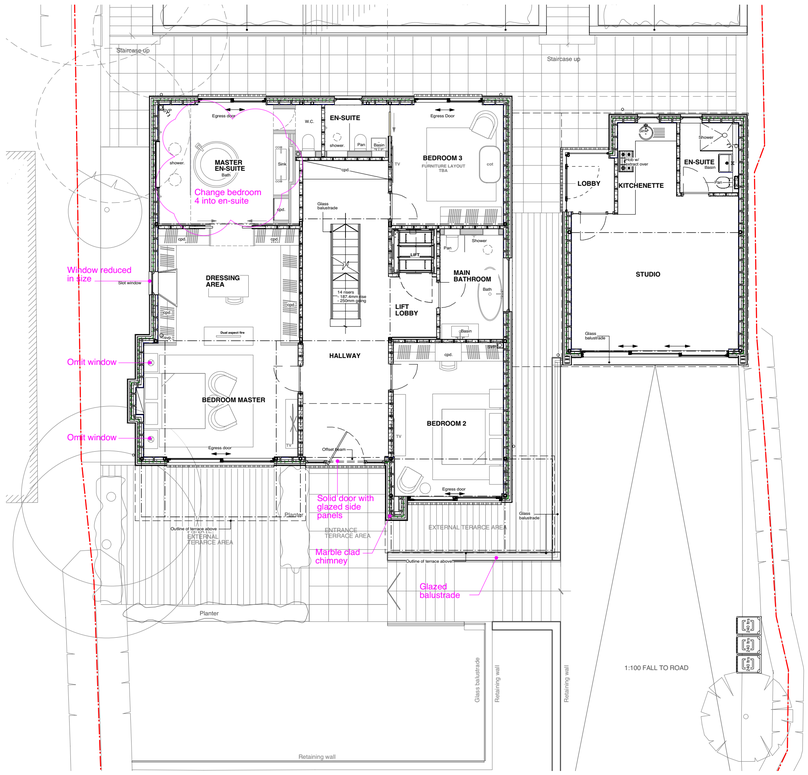



01 Proposed - Ground floor plan
Scale 1:100

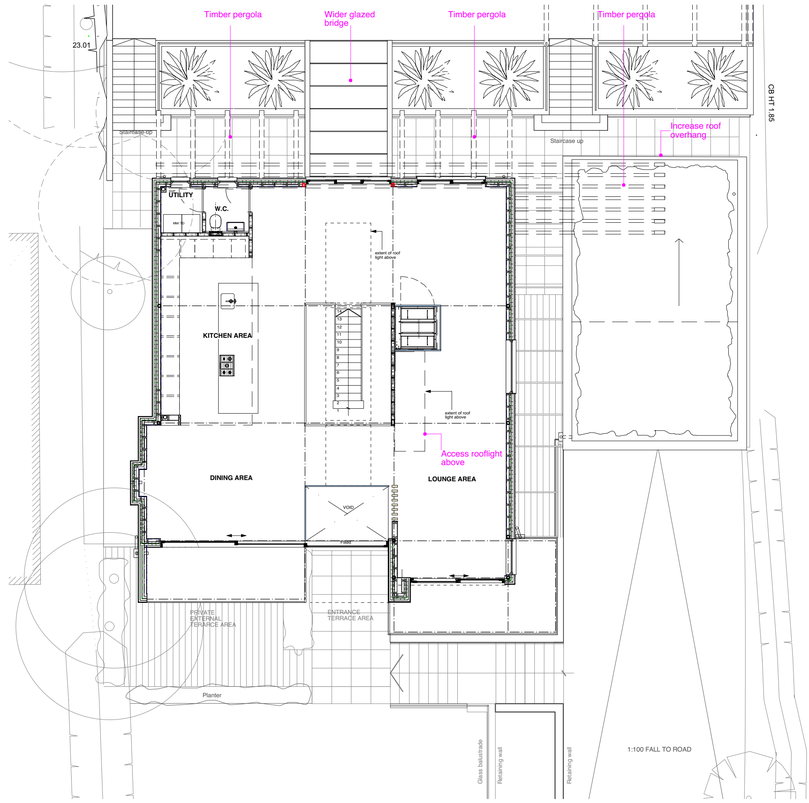

02 Proposed - First floor plan
Scale 1:100

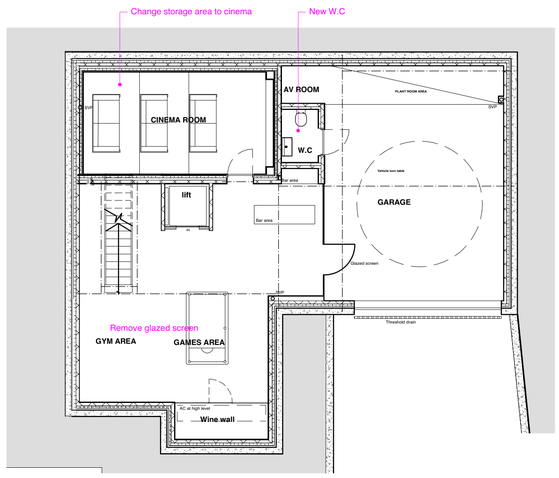

03 Proposed - Lower ground floor plan
Scale 1:100

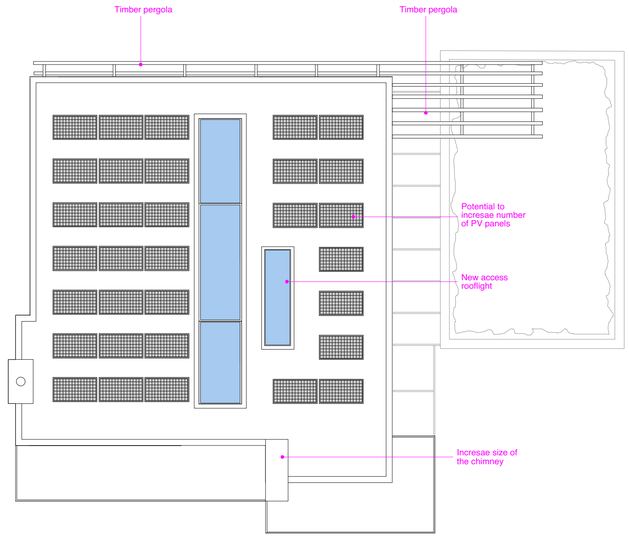

04 Proposed - Roof Plan
Scale 1:100

Shows changes to existing planning approval

SCALE BAR 1:100

0m 1m 2m 3m 4m 5m 6m 7m 8m 9m 10m

HAPA ARCHITECTS

Job Name	8 FAIRVIEW, LANCING
Status: PLANNING	Drawing Title: PROPOSED PLANS
Date: NOV '20	Scale: 1:100 @ A1
	Job Ref: 115
	Drawing Number: L-103 revision F

© All rights reserved - Do not scale off drawing
All dimensions to be checked on site