



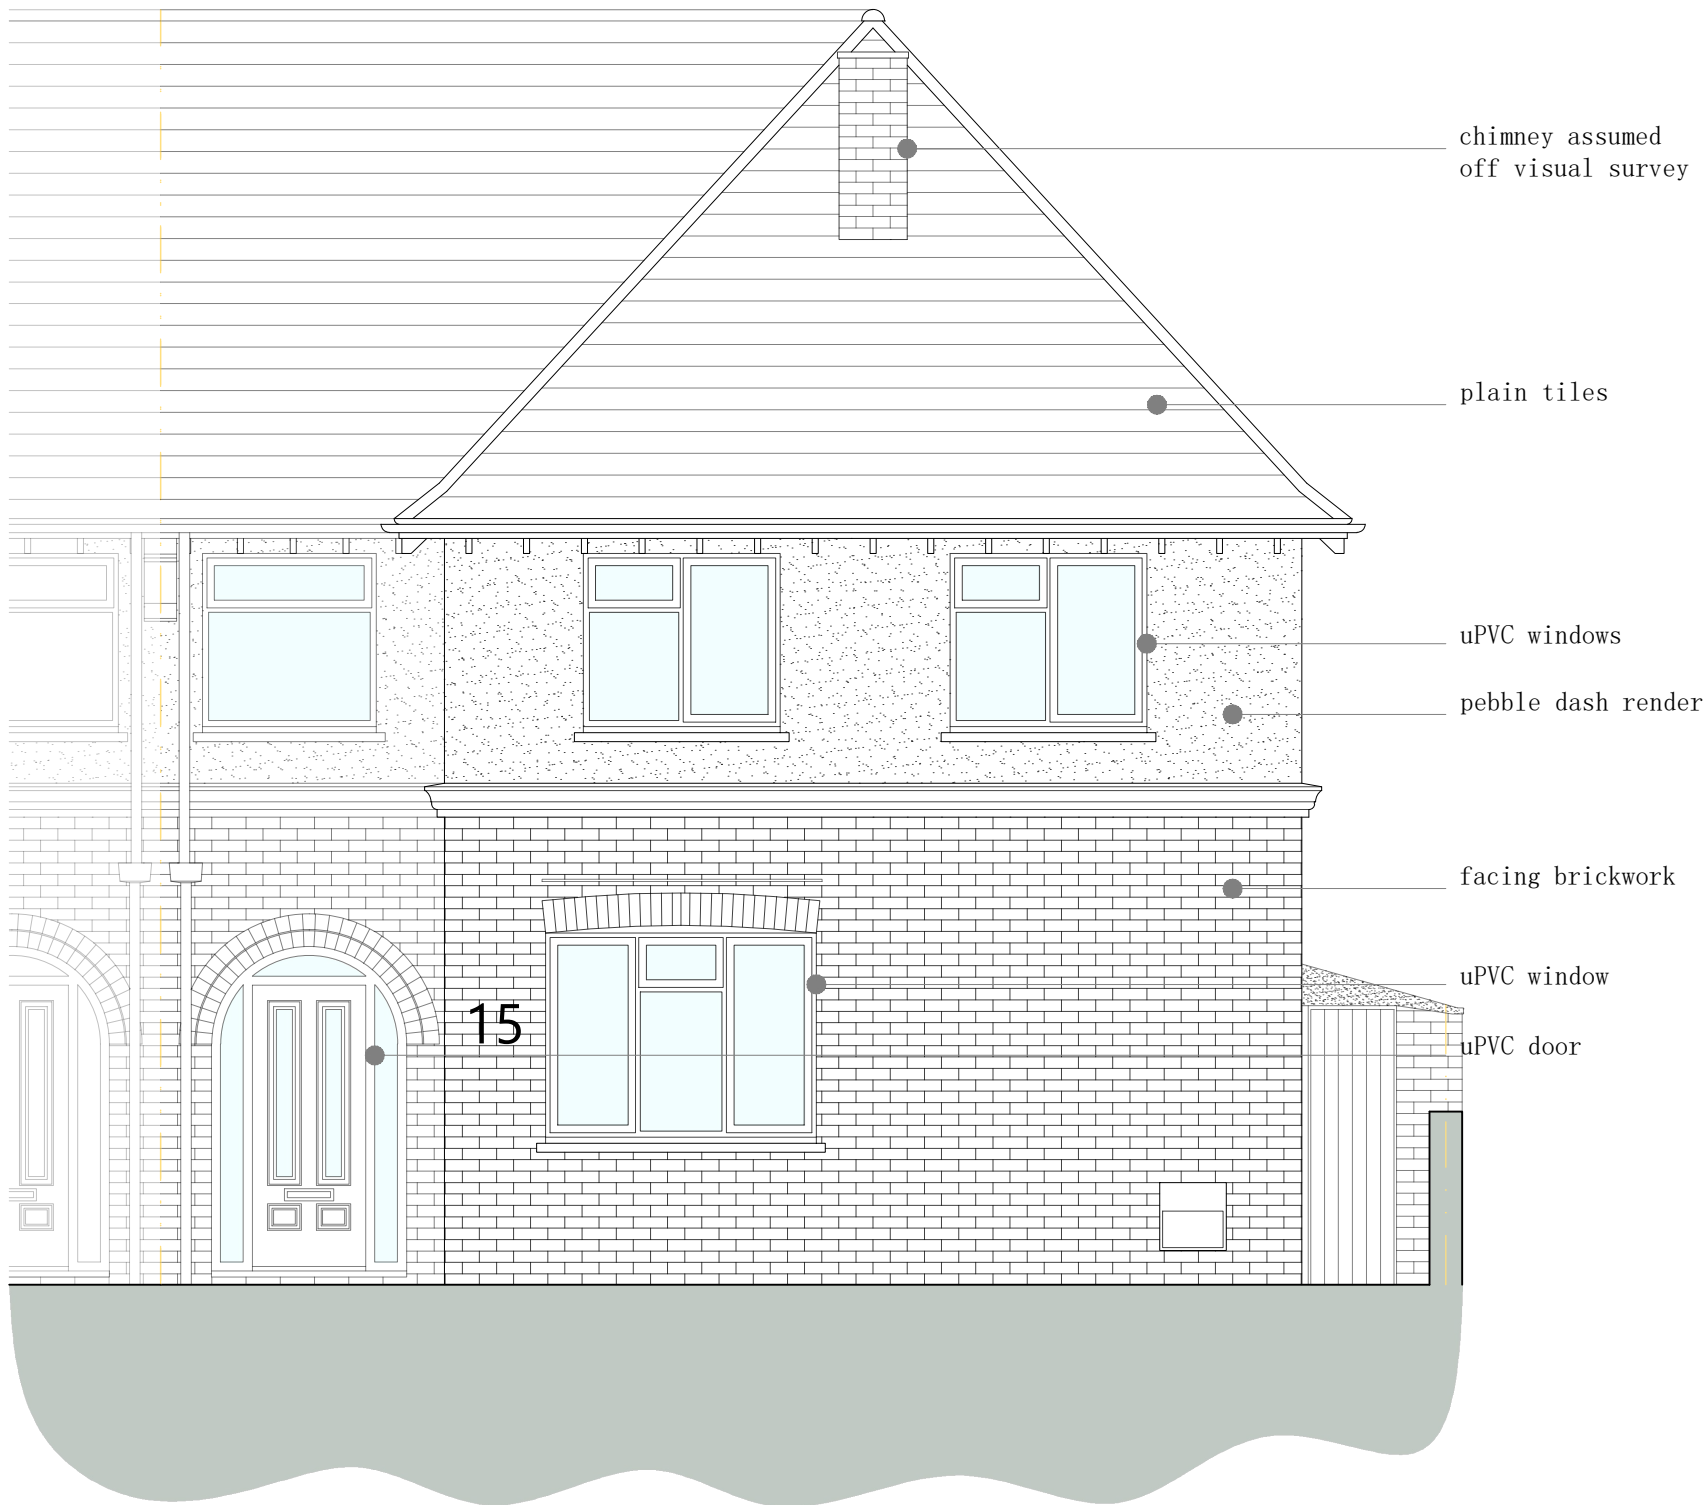


existing north-east elevation 1:50



existing north-west elevation 1:50

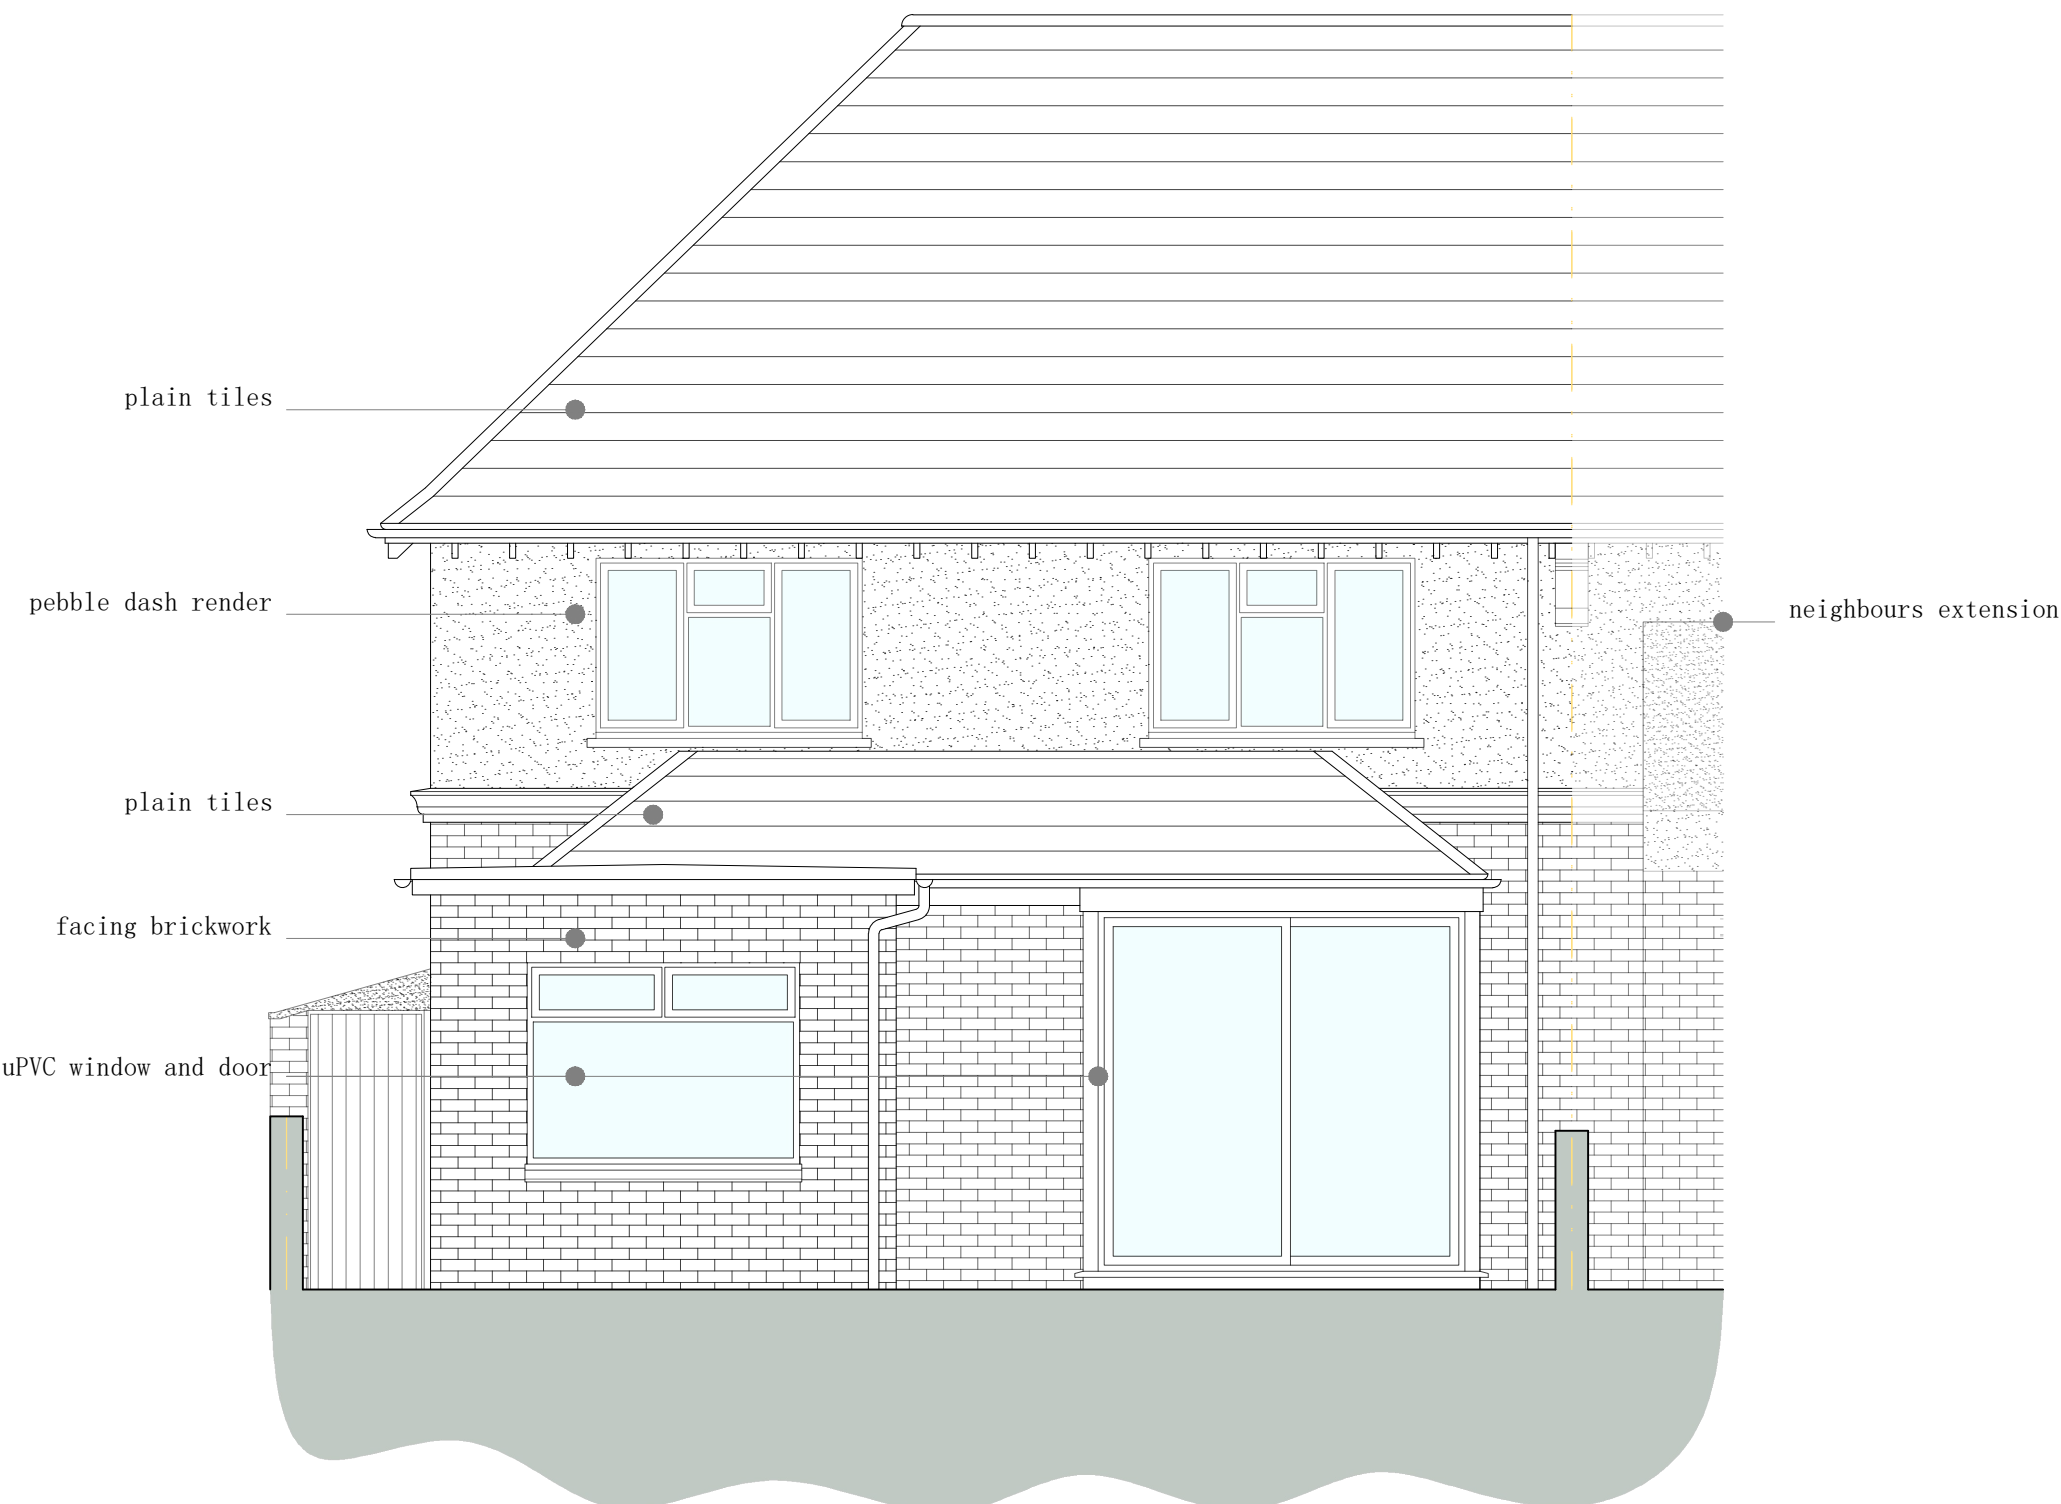

existing south-west elevation 1:50

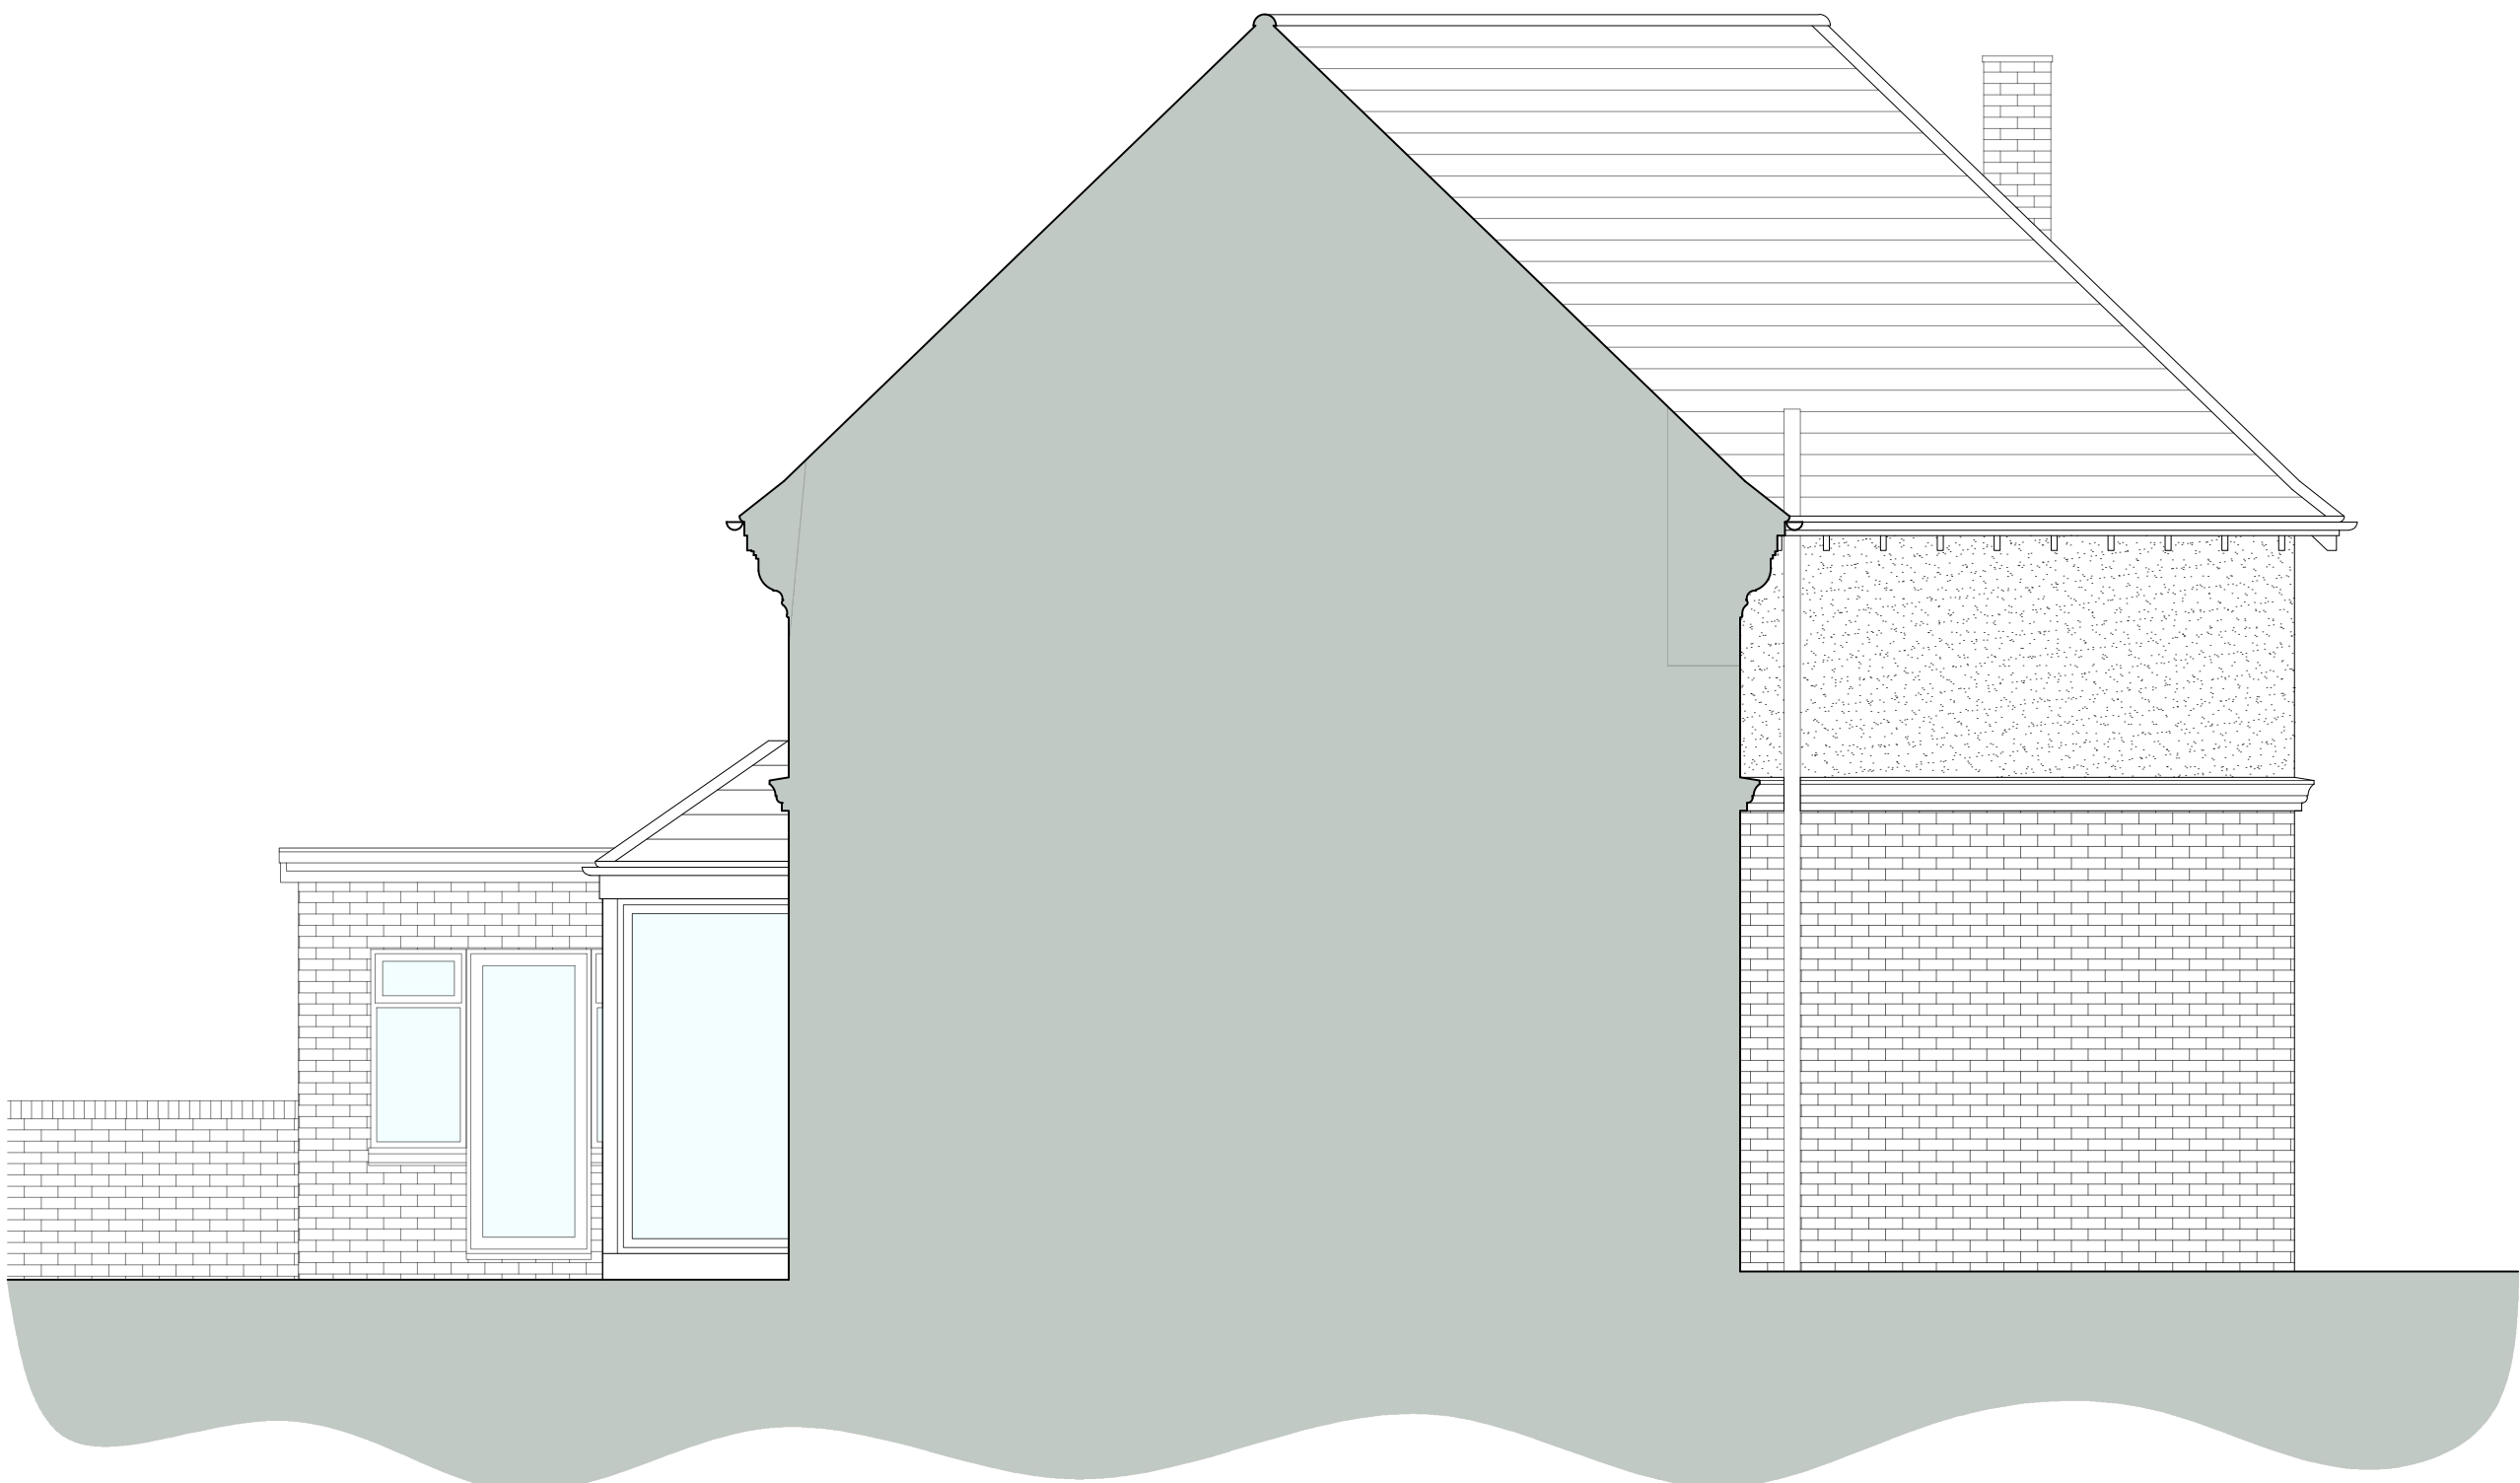

existing south-east elevation 1:50