


Top Left: 521789 105163 Bottom Right: 521889 105063

© Crown copyright and database rights 2026 Ordnance Survey
AC000082400.

Reproduction in whole or in part is prohibited without the permission of Ordnance Survey

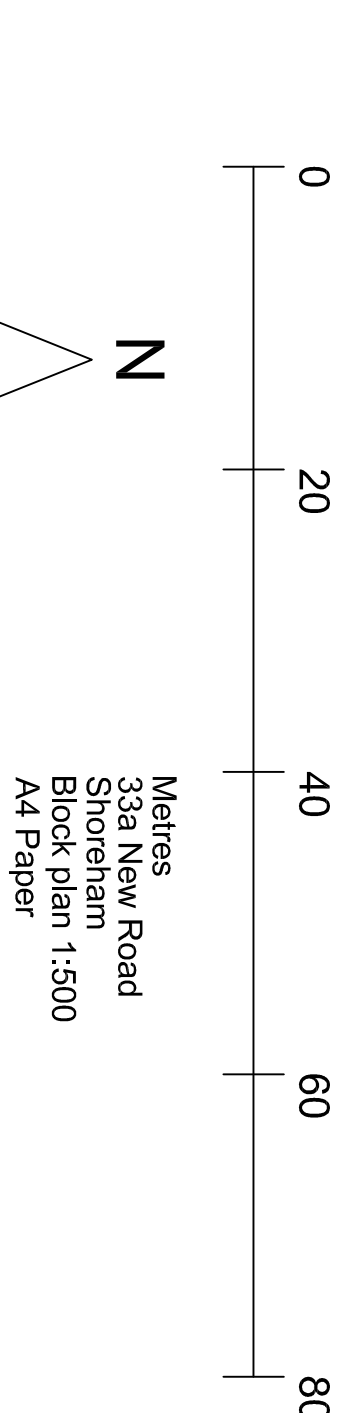

Tony Rogers Building Consultants Address: 40 Darnley Crescent, Upper Beeding West Sussex, BN44 3WH Telephone: 01903 815225 Fax: 01903 815225	
Client: Miss M Meredith	Revision Description:
Address: 352a New Road Shoreham West Sussex BN43 6RB	Revision Description:
Project: Certificate of lawfulness for existing basement flat	Revision Description:
Scale: 1:50 1:500 1:1250 Paper Size: A1	Revision Description:
Date: May 2026	Revision Description:
Drawing No: 26/1632/01	Revision Description:
Drawn By: AMR	Revision: