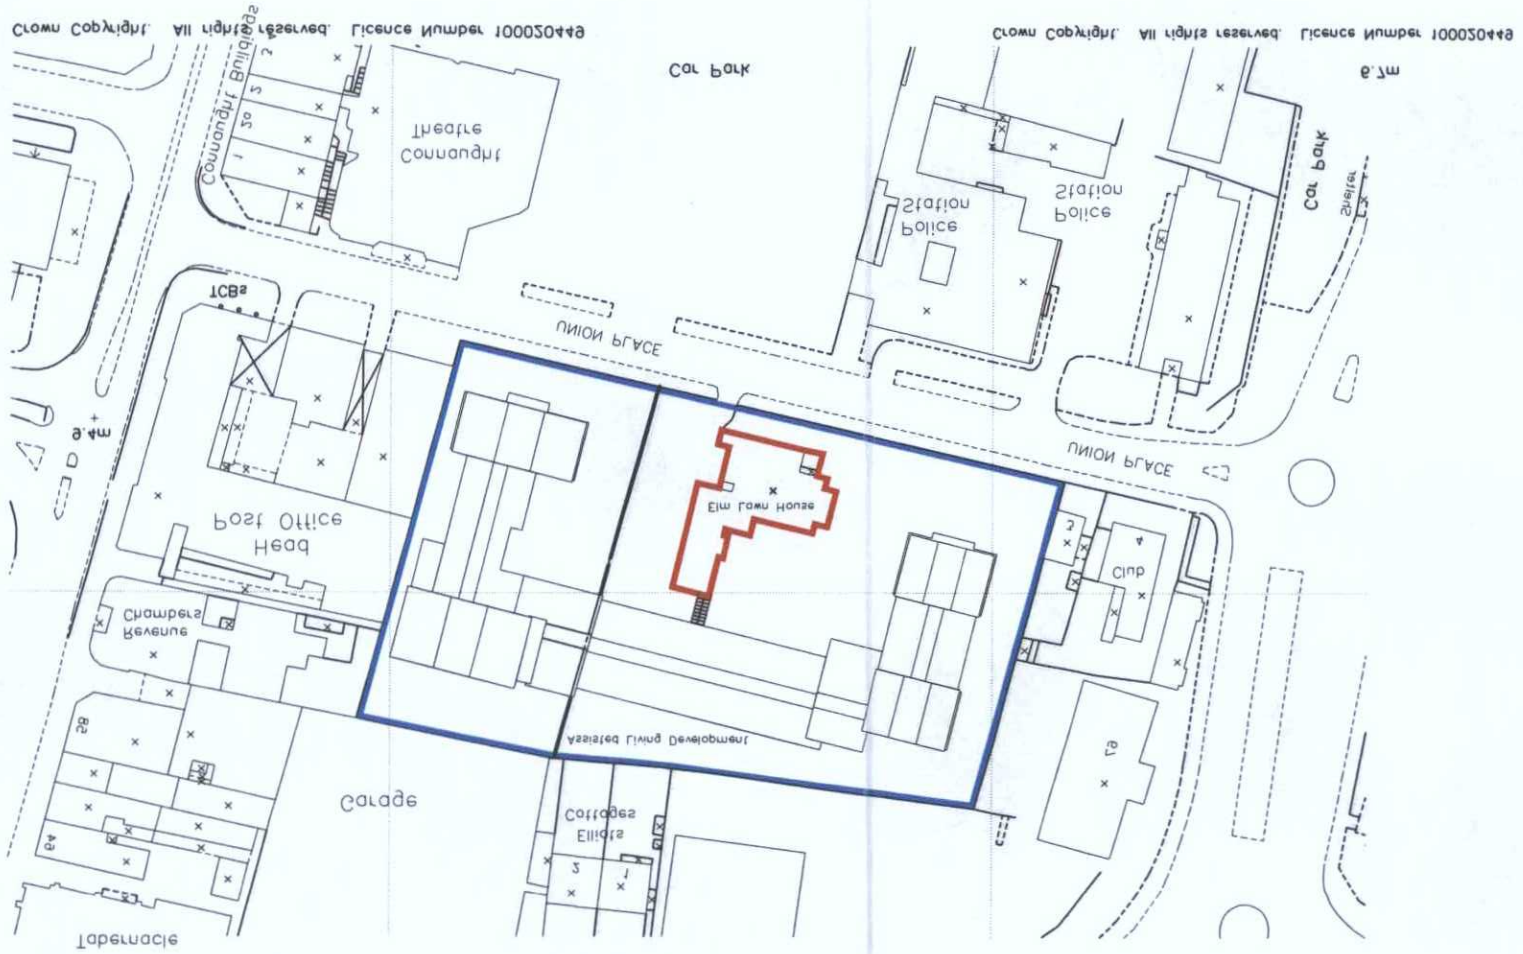

Crown Copyright. All rights reserved. Licence Number 100020449

ALL DIMENSIONS TO BE CHECKED ON SITE
WORK TO FIGURED DIMENSIONS ONLY
REPORT DISCREPANCIES TO THE ARCHITECT
AT ONCE BEFORE PROCEEDING

THE PLANNING BUREAU
LIMITED

Architects
and
Town Planners

Graham Bell BA (Hons). B.Arch (Hons). RIBA
Design Director
Sapphire House, York Close, Bilstel
Bury, KT14 7HN
Telephone: 01825-348848 Fax: 01825-348418

Client

Project Title
Assisted Living Development
Union Place
Wothing

Drawing Title
PLANNING/LISTED BUILDING
LOCATION PLAN

Drawing No. EGH-1388\P001
Scale 1:1250 Date 22-04-08
Drawn PC Checked
Date

REVISIONS
Date Sk

T.P. OFFICE COPY

BOROUGH OF WORTHING
DEPOSITED 4/4/08
TP REF NO
WB 1 08/0324/LBC

N