

Proposed Front Elevation
Scale 1:50 @A1 / 1:100@A3



Proposed Side Elevation
Scale 1:50 @A1 / 1:100@A3



Proposed Rear Elevation
Scale 1:50 @A1 / 1:100@A3

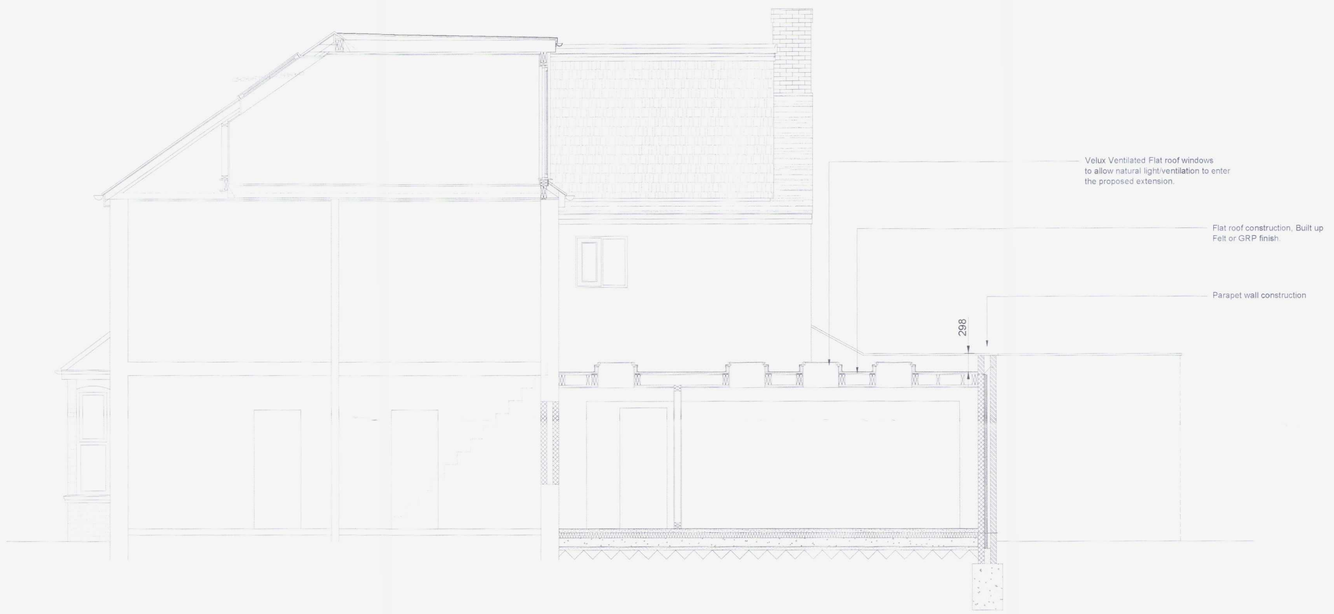

Proposed Section
Scale 1:50 @A1 / 1:100@A3

1:100 0 2.5 5 7.5 10
Scale in Meters

1:200 0 5 10 15
Scale in Meters

Notes

0207/16
18 FEB 2016

Rev.	Date	Revision Detail / Comments

Amendments

Richley Design & Construction

Client.....
Mr Will Machin

Project.....
49 Gordon Road, Shoreham

Drawing Title.....
Proposed Elevations & Section

DWG No..... 2016/005-04
Rev..... A

Drawn By..... RDS
Date..... 28/01/2016

Drawing Scale.....
Varies @ A1/A3

Check all Dimensions on site before all works are commenced
All Goods, Materials & Workmanship to conform with current Building Regs
© Copyright of Richley Design & Construction

Richley Design & Construction
Email: richleydesignandconstruction@sky.com Tel: 01273 682650
191b Freshfield Road, Brighton, East Sussex, BN2 9YE