NOTES:

1. All dimensions are in mm and must be checked on site.
2. Drawings are to be read in conjunction with accompanying documents.
3. Any errors or inaccuracies should be brought to the attention of Amber Living.

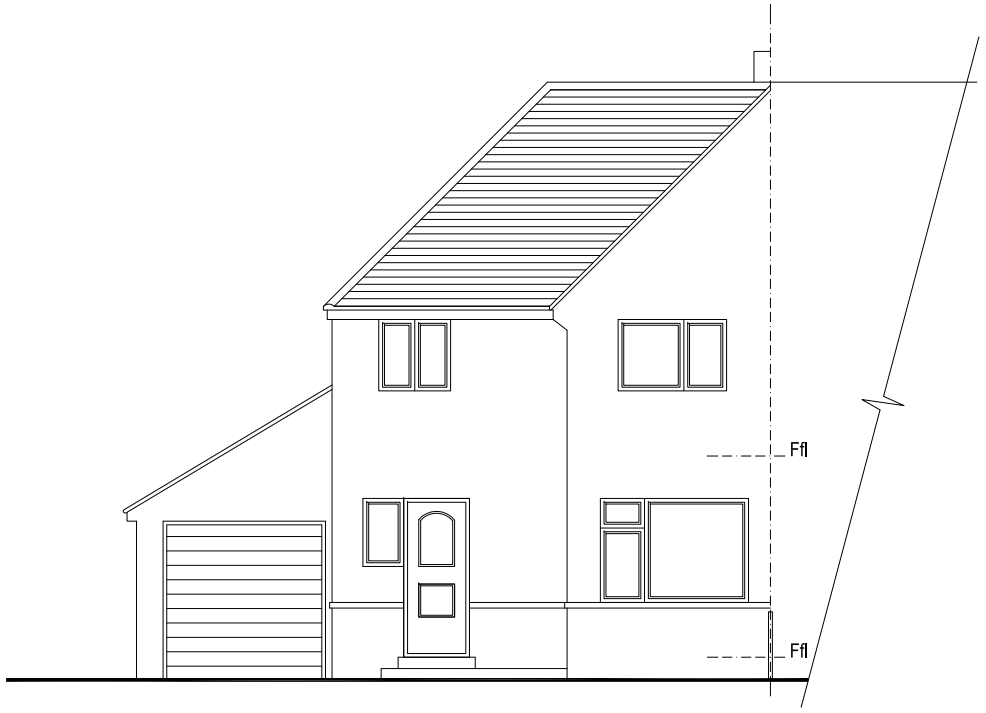

FRONT ELEVATION

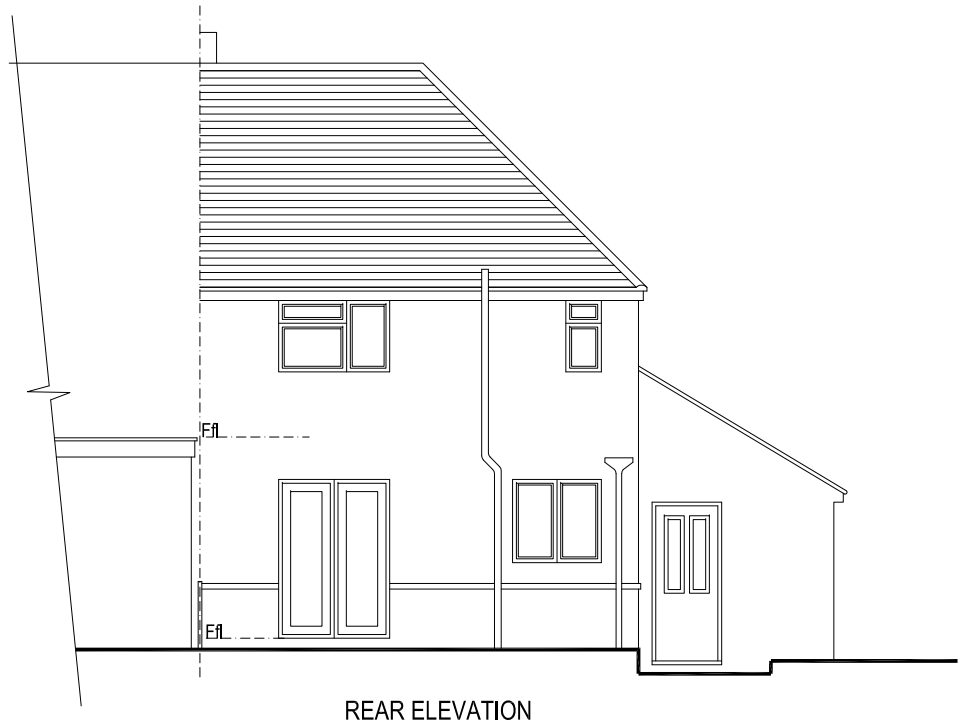

REAR ELEVATION

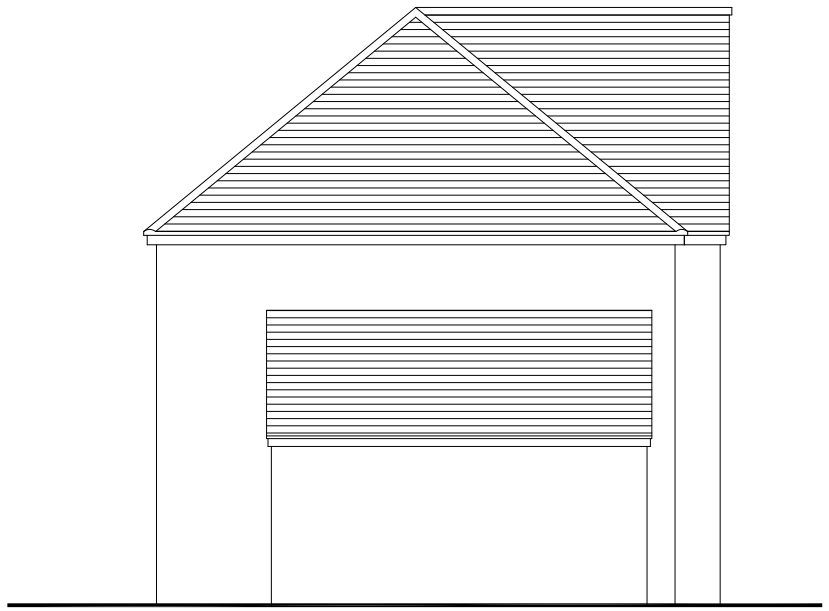

SIDE ELEVATION

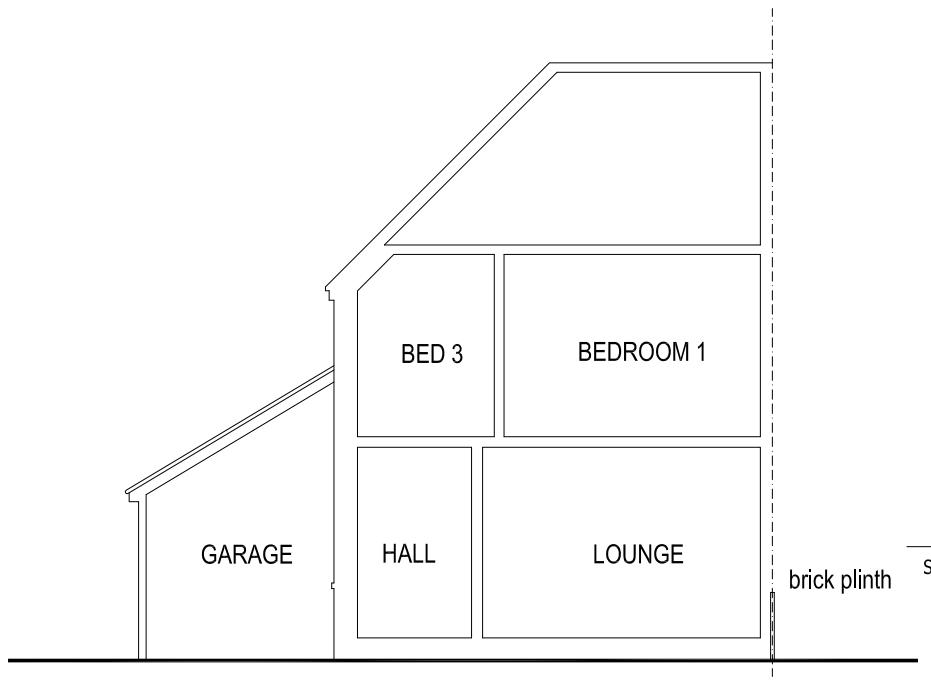

SECTION THRO

0m 1m 2.5m 5m 10m 20m

Site Address: 5 The Broadway, Lancing, West Sussex, BN15 8LT				Client: Mr & Mrs Wilson	
Drawing Title: ELEVATIONS SECTION Existing			Drawing Ref.: sm/11/TheBroadway5		
GRUMITT WADE CHARTERED SURVEYORS AND ARCHITECTURAL CONSULTANTS	Planning Applications, Building Regulation Drawings, Design Consultants, Party Wall Surveyors, Building Surveys/ Homebuyers Survey		Project Management, Disabled Access Auditing, Building Defect Analysis, CDM, Expert Witness	RICS	
Contact Details:	Telephone: 01273 410836			Email: Simon@grumittwade.com	
Contact Address:	Unit 3, Tungsten Building, George Street, Portslade, BRIGHTON, BN41 1RA				
Scale: 1:100	Paper: A3	Date: 31/08/18	Revision No:	Checked By: -	Direction: