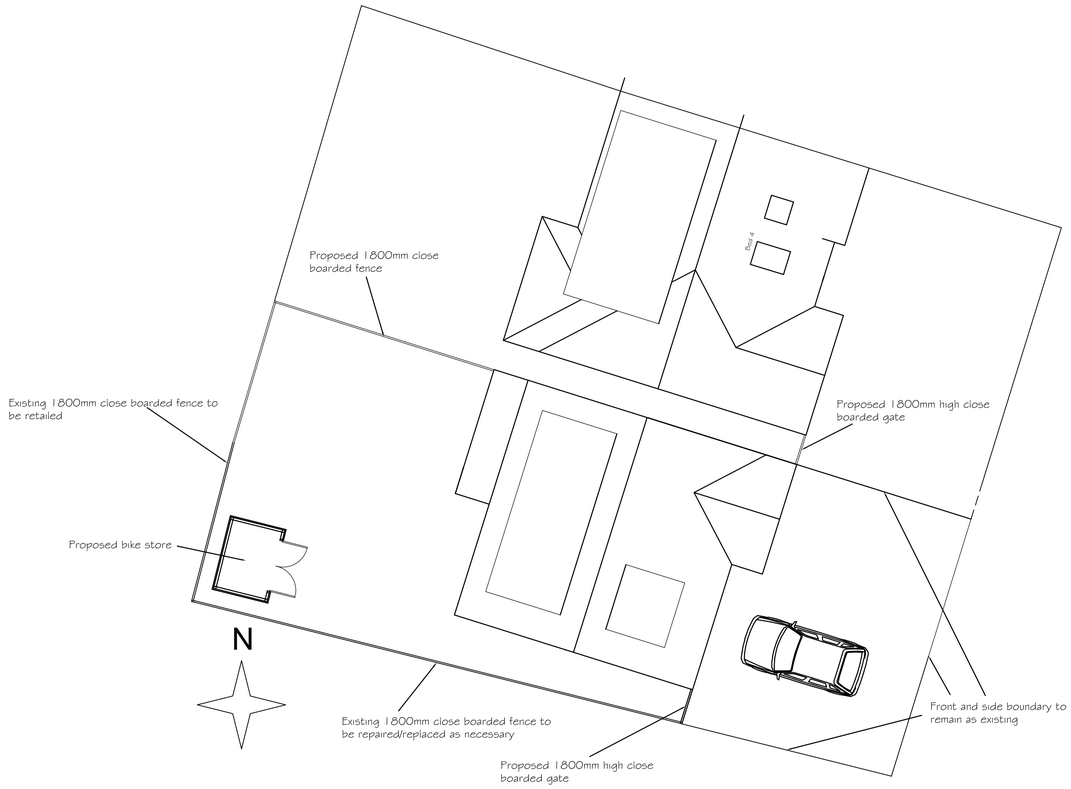

Proposed Layout Pan

0 0.5 1 2 3 4 5 6 7 8 9 10

SCALE 1:100

Walling to be painted brick plinth up to DPC then painted rendered block wall to match host dwelling.

Doors and windows to be white PVCU.

Roof to be Marley plain concrete tiles, colour Old English Dark Red.

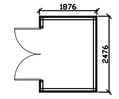

Bike Store Plan

Walls to be timber boarding and roof to be felt



Front Elevation | Side Elevation | Rear Elevation | Side Elevation

Tony Rogers
Building Consultants
Address: 40 Dawn Crescent, Upper Beeding
West Sussex, BN44 3WH
Telephone: 01903 815225 Fax: 01903 815225

Rev.	Date:	Revision Description:

Client: Mr P Meredith

Address: 46 Hamilton Road
Lancing
West Sussex
BN15 9NR

Project: Proposed detached chalet bungalow

Scale: 1:100
Paper Size A1

Date: January 2024

Drawing No: 23/1532/11

Drawn By: AWR

Revision: