ADUR & WORTHING
PLANNING SERVICES
PLAN AWDM/ 0093/20
DATE VALID 24 JAN 2020

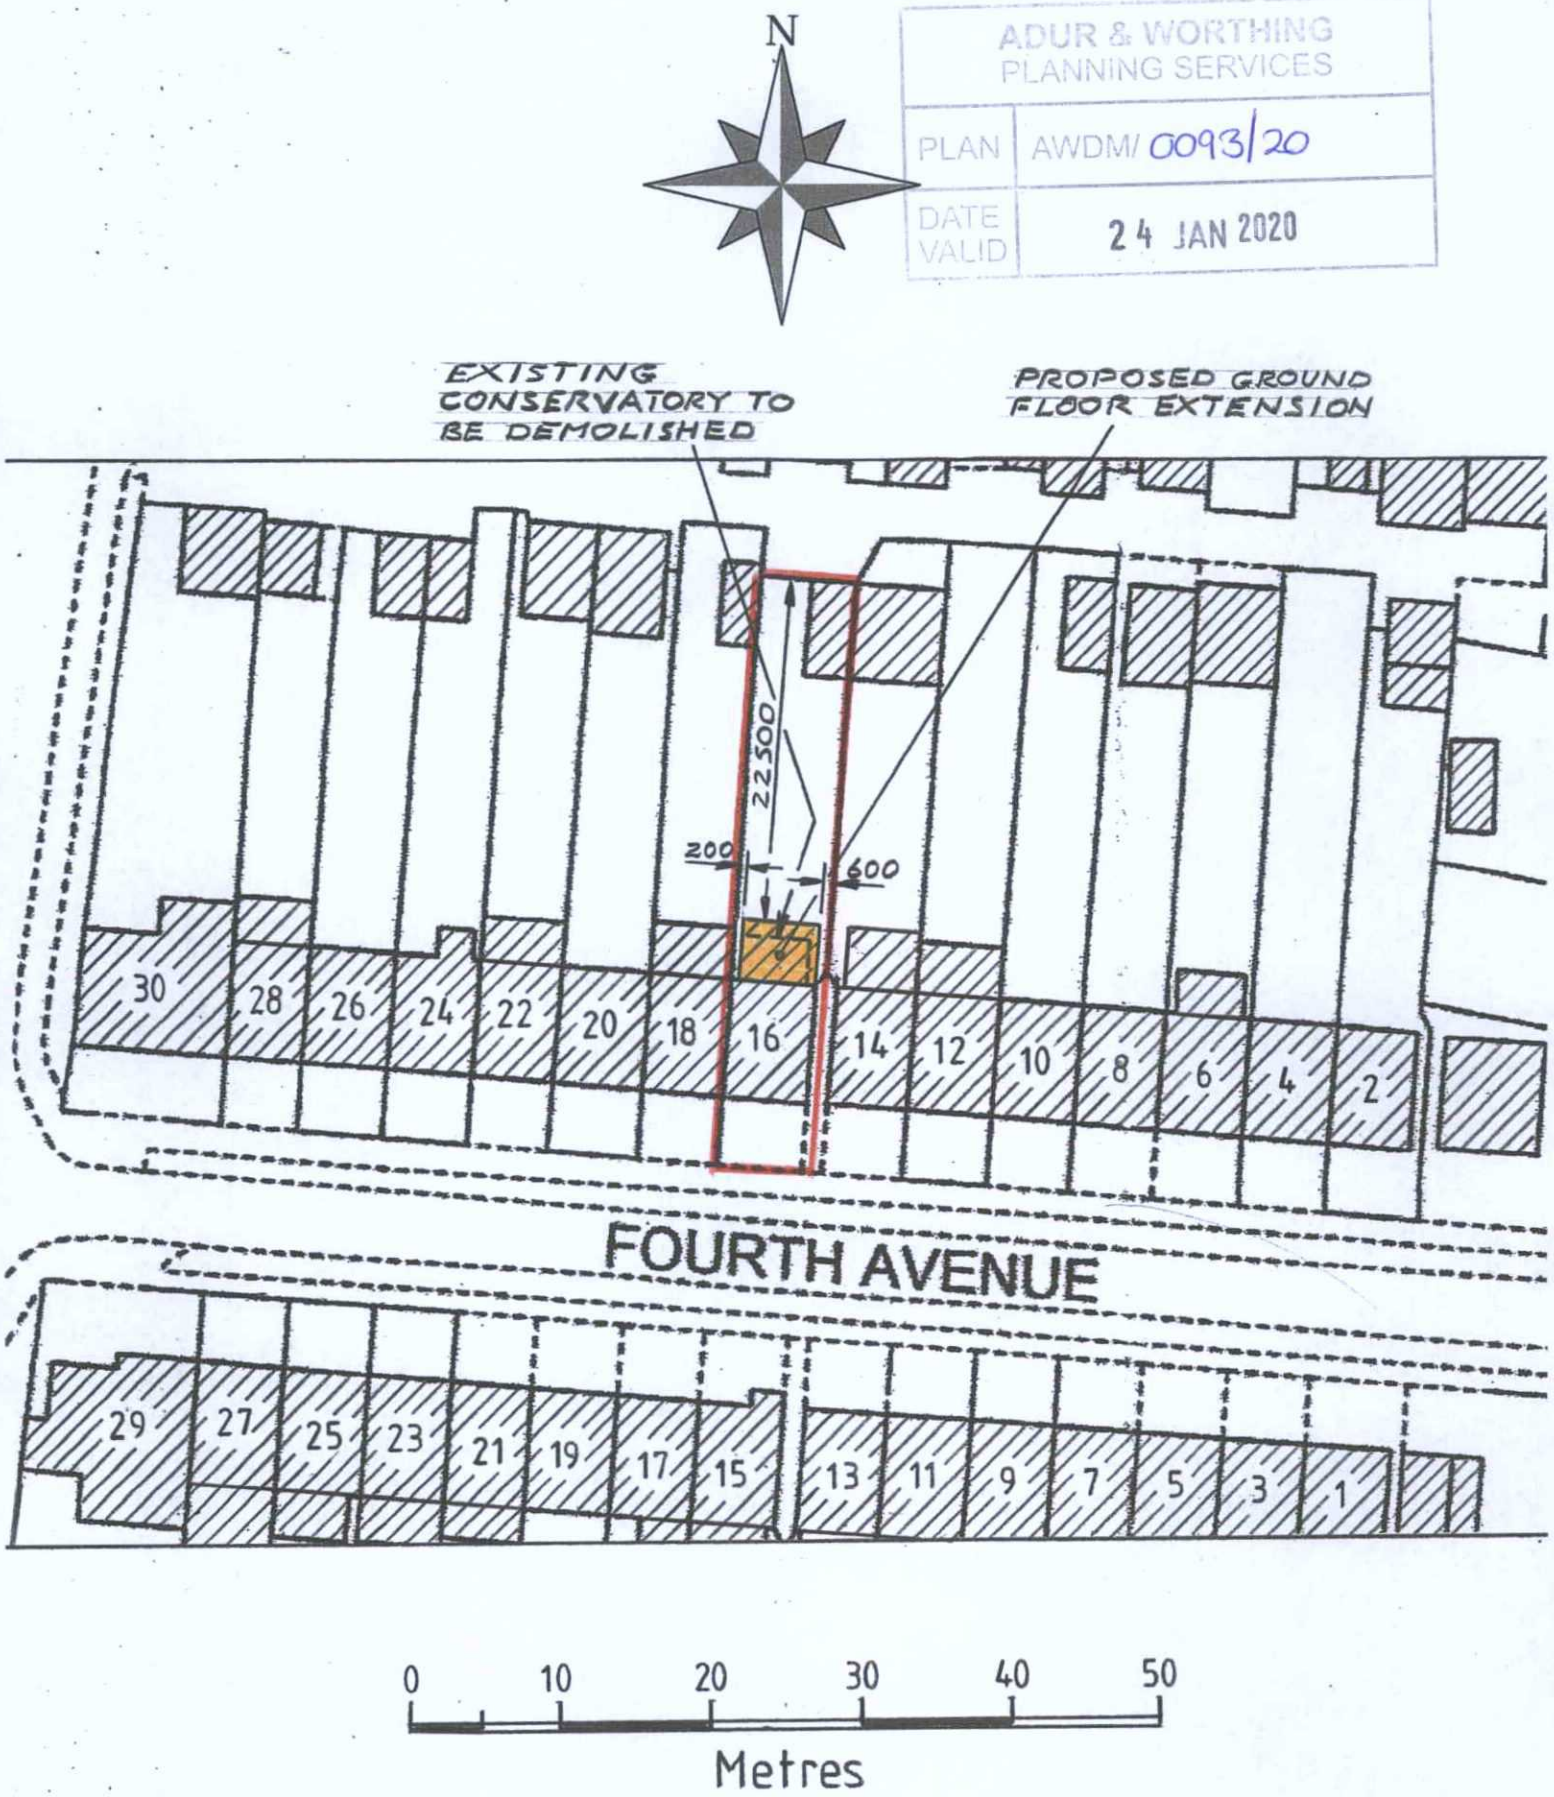

SITE LAYOUT PLAN -- Scale 1:500