

Scale bar 1:100

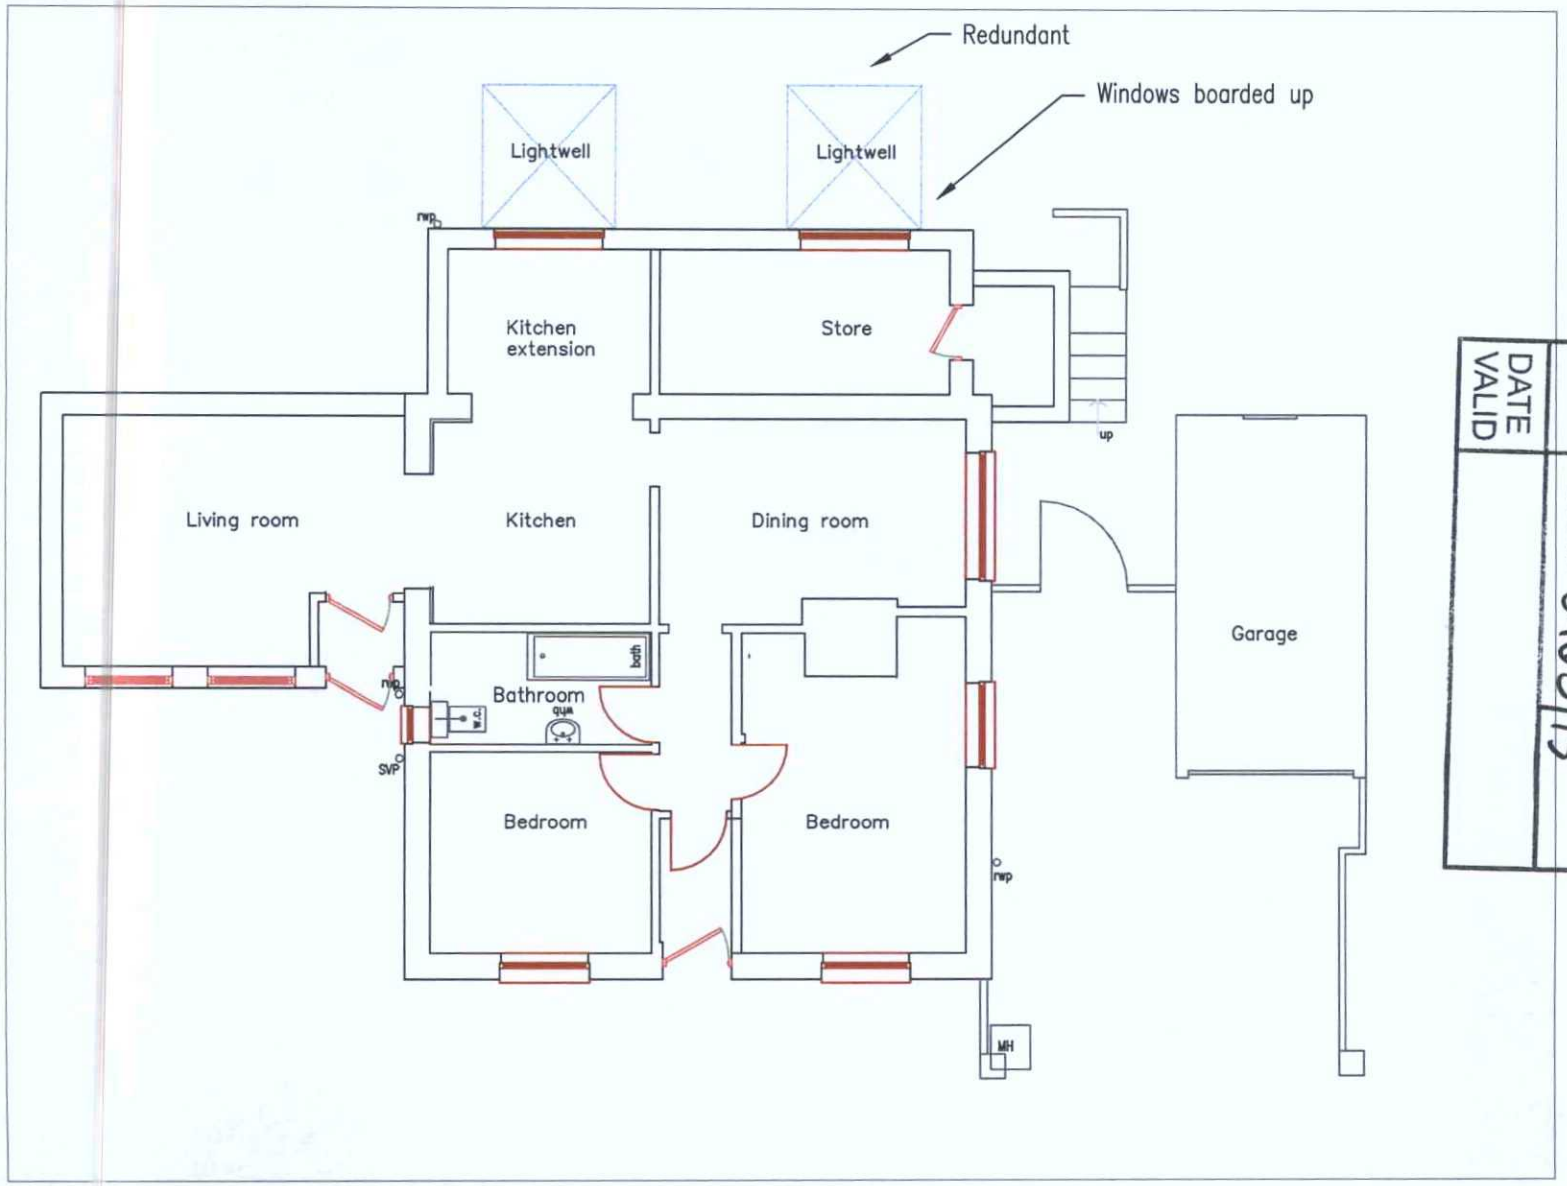

ADUR & WORTHING
PLANNING SERVICES

PLAN	AWDM/ 0963/13
DATE VALID	

Received 20/09/2013

Clarion Chartered Surveyors

CLARION BUILDING CONSULTANTS LIMITED

The drawing remains the property of Clarion Building Consultants Ltd. Copying and un-authorised distribution is strictly forbidden without prior written consent.

Clarion Building Consulting Ltd.
36 Stirling Road
St Leonards
East Sussex
TN38 9NP
(01424) 850951

Clarion Building Consulting Ltd.
54a Church Road
Burgess Hill
West Sussex
RH15 9AE
(01444) 250722

Notes:

120904B
128a Brighton Road, Lancing BN15 8LN

Proposed sketch of ground floor plan

Project number	120906B
Date	20/09/13
Drawn by	A Moore
Checked by	

120904B/GF1

Scale	1:100 @ A4