N

Scale in Metres

0 10 20 30 40 50 100

Scale in Metres

0 5 10 15 20 30 40 50

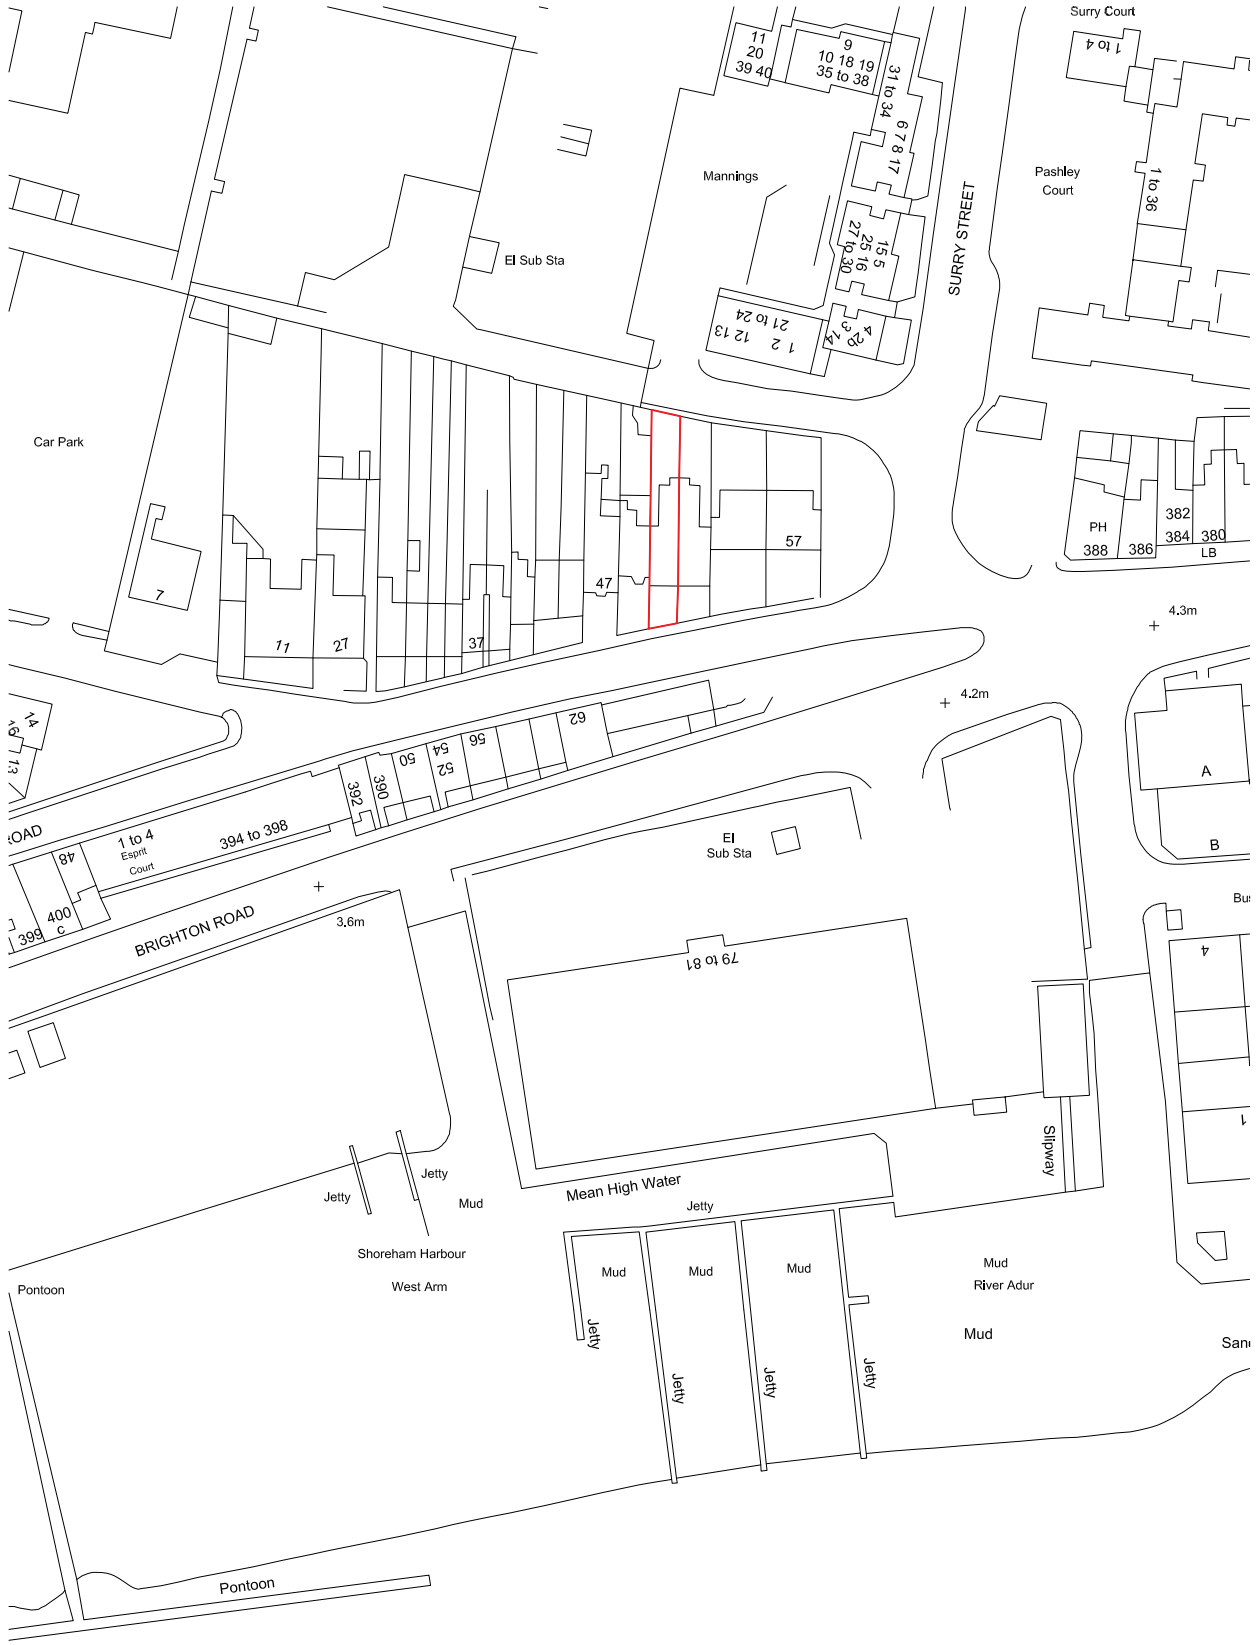

Location Plan

Scale: 1:1250

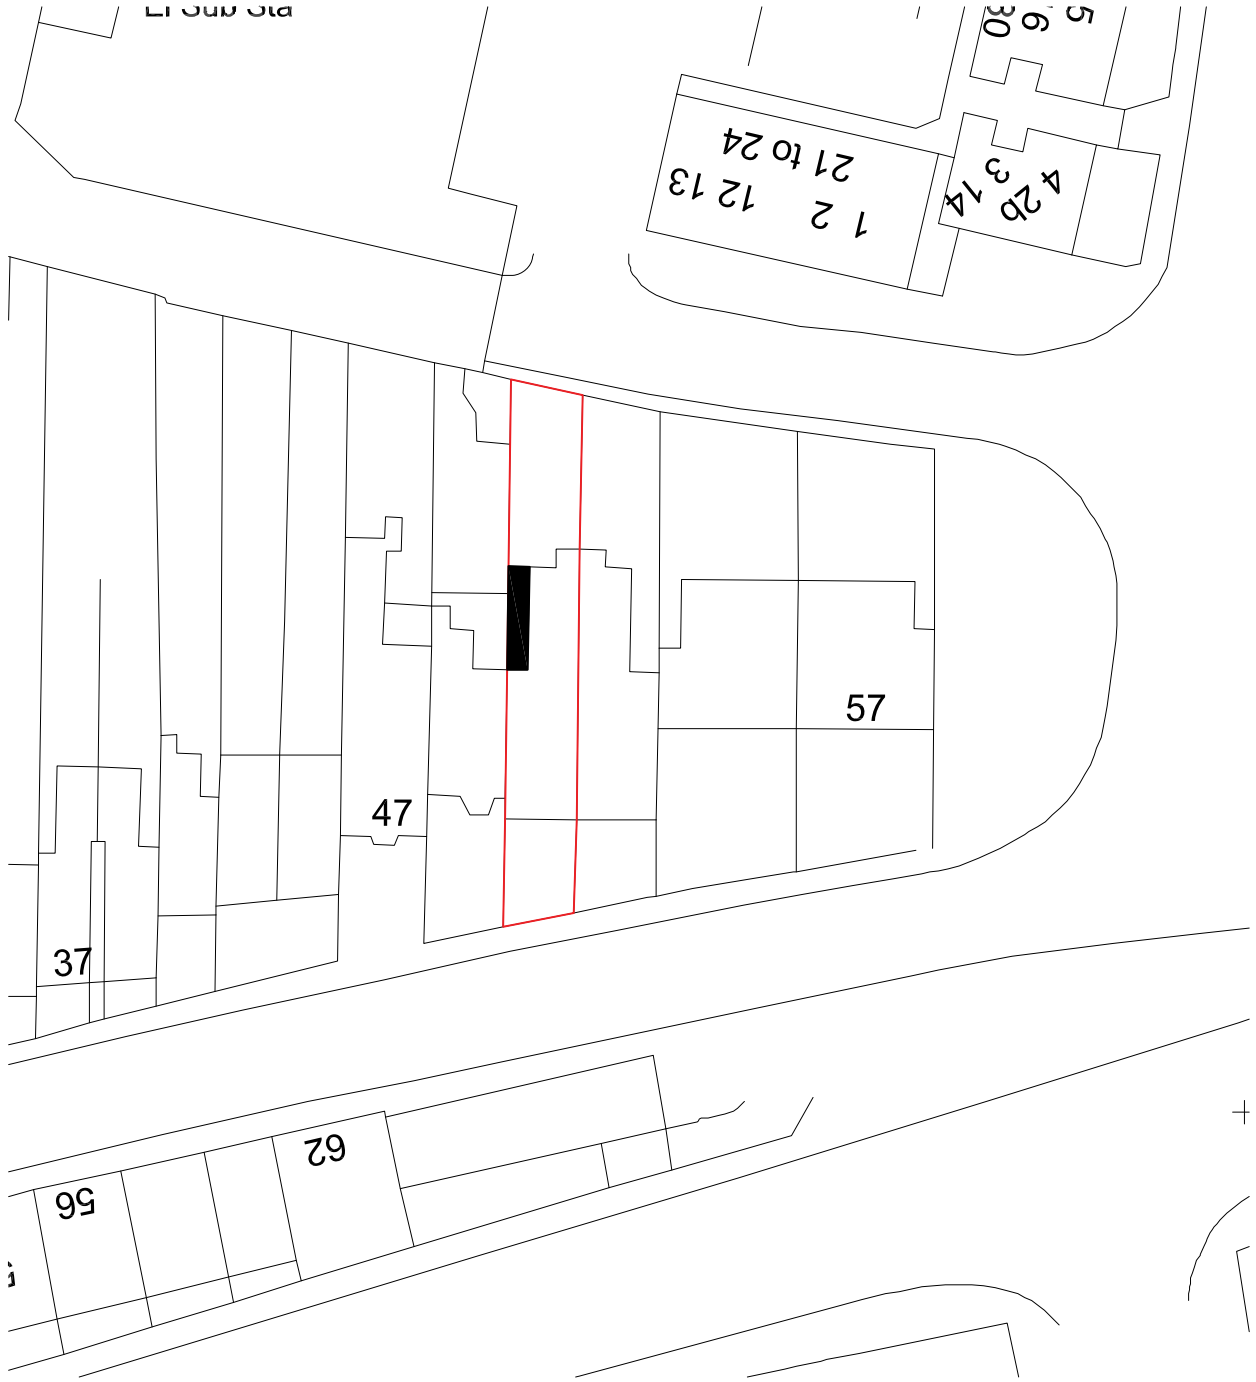

Block Plan

Scale: 1:500

rev	description	date	dwn	chk

As Indicated @ A3 | drawn : GE | check : BH | issued : 16/11/23

LOMAX

Client : KP & Frazer Bradshaw	
Project : 51 New Road, Shoreham	
Drawing Name : Site Location & Block Plan	
Drawing No : 23008-01	Rev : -

architecture@lomax.design

Do not scale from this drawing