


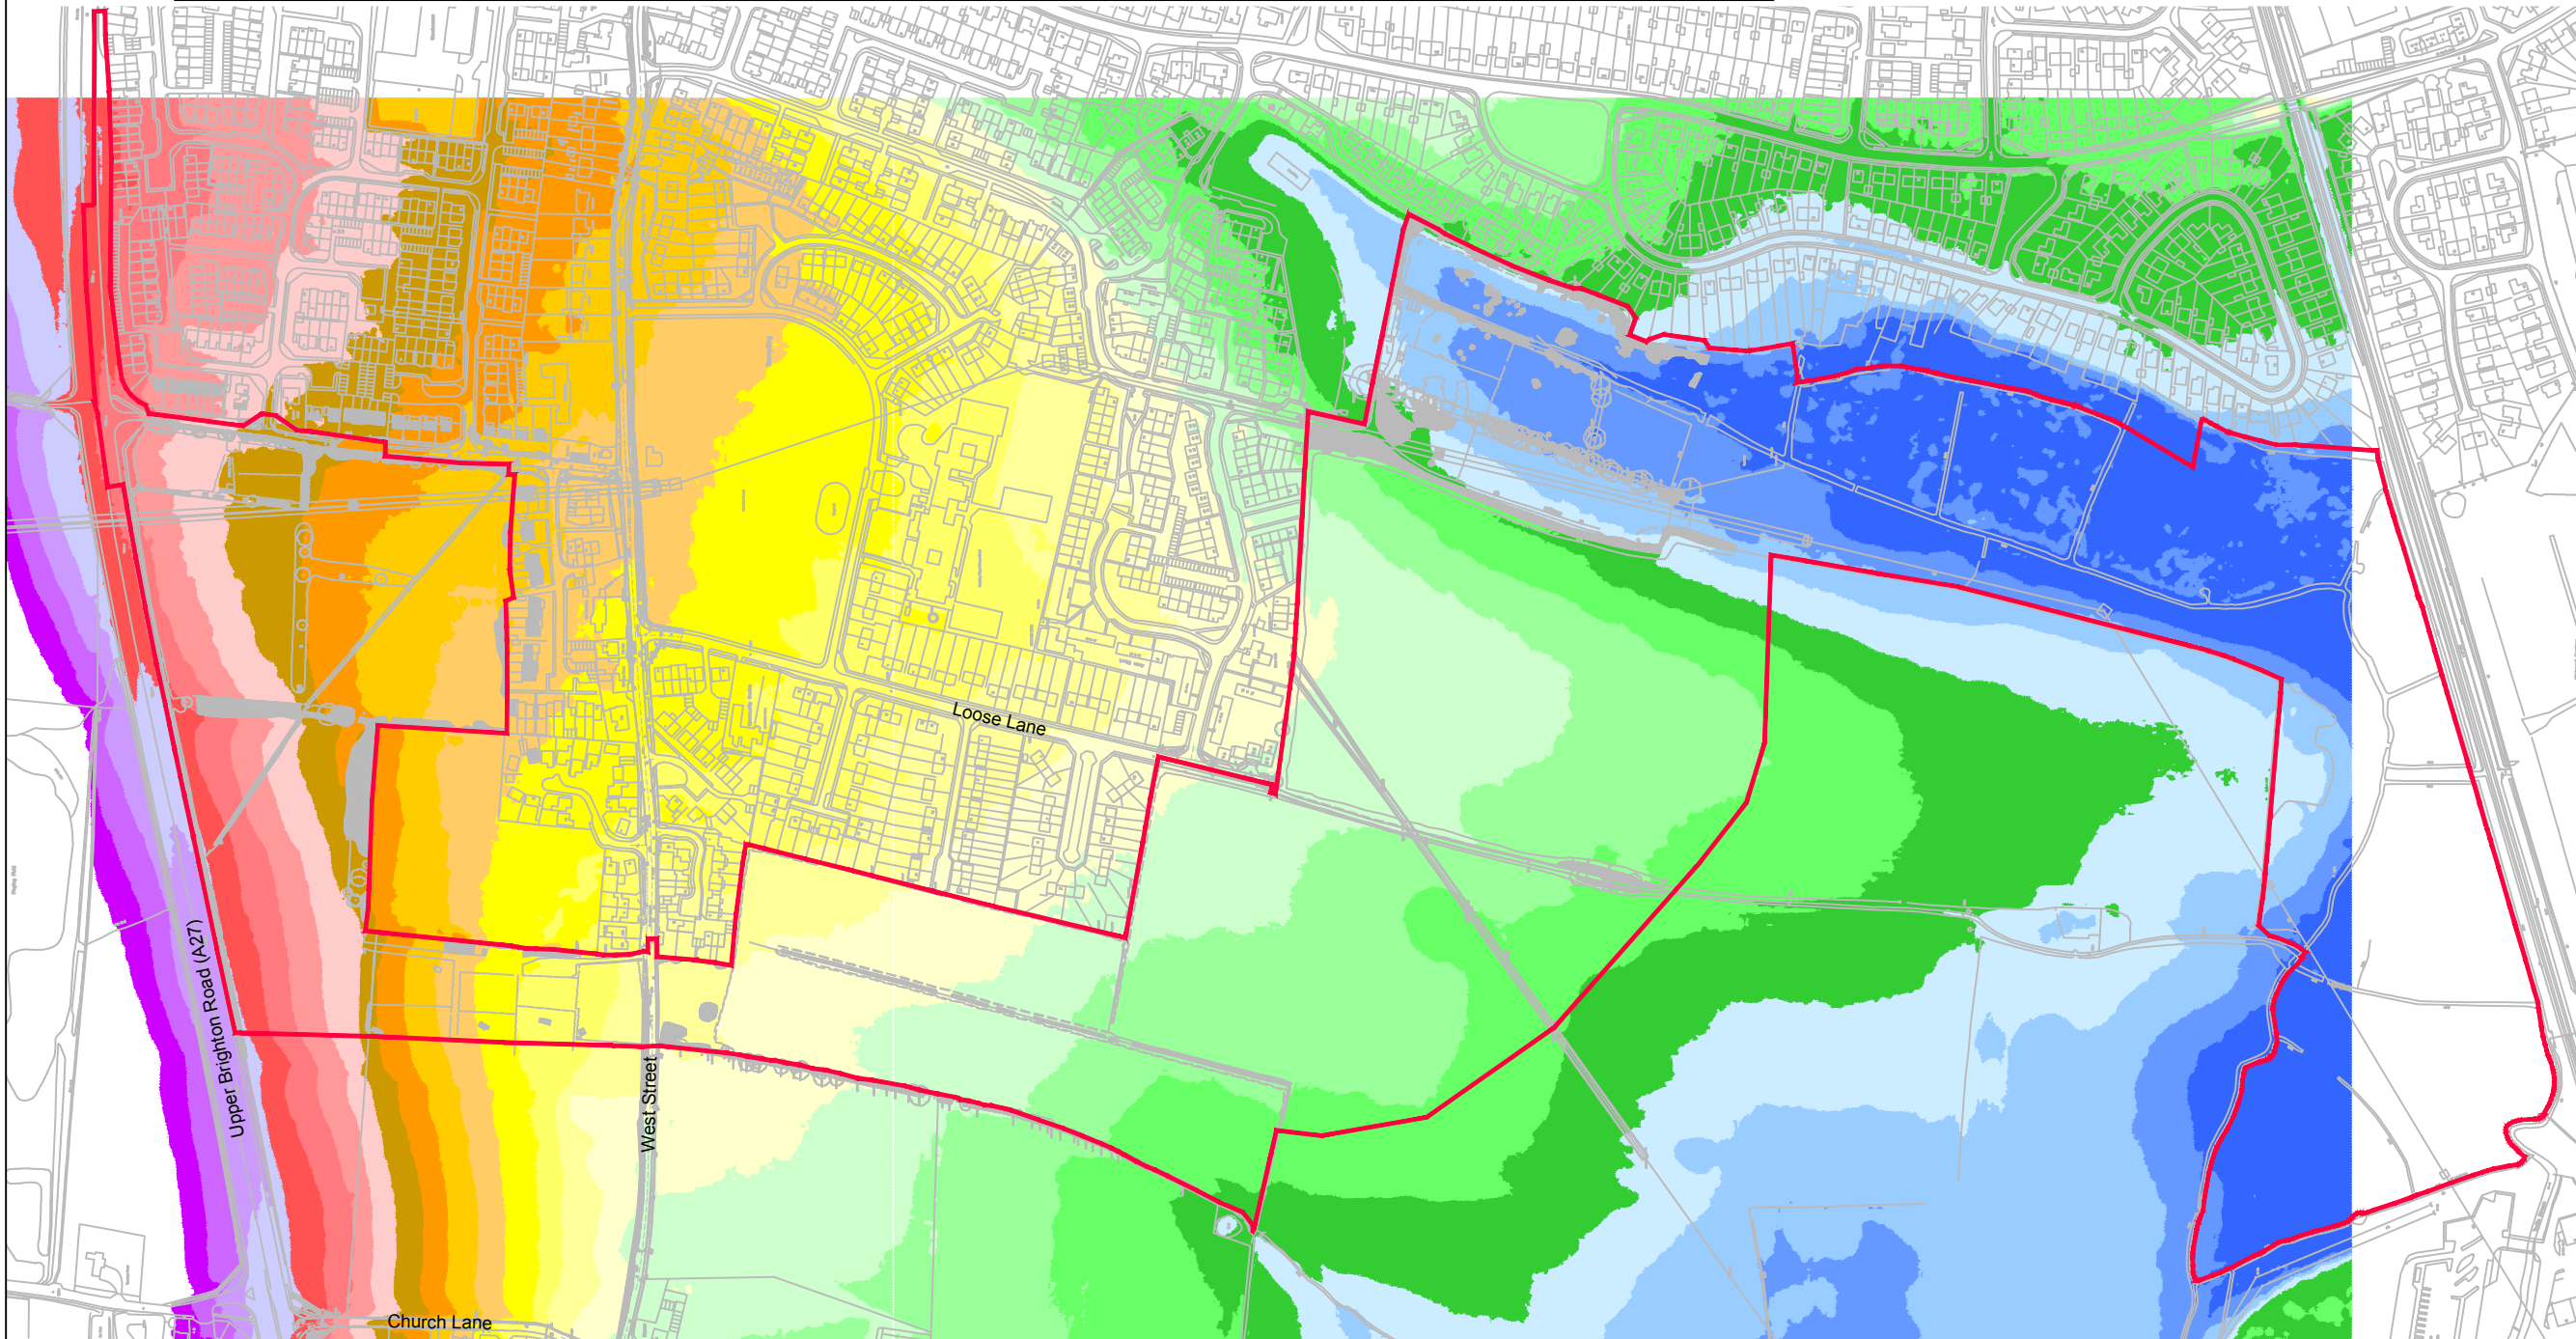

SURFACE LEVEL DATA

NUMBER	MINIMUM LEVEL	MAXIMUM LEVEL	COLOUR	NUMBER	MINIMUM LEVEL	MAXIMUM LEVEL	COLOUR	NUMBER	MINIMUM LEVEL	MAXIMUM LEVEL	COLOUR
1	0.00	1.00		10	9.00	10.00		19	18.00	19.00	
2	1.00	2.00		11	10.00	11.00		20	19.00	20.00	
3	2.00	3.00		12	11.00	12.00		21	20.00	21.00	
4	3.00	4.00		13	12.00	13.00		22	21.00	22.00	
5	4.00	5.00		14	13.00	14.00		23	22.00	23.00	
6	5.00	6.00		15	14.00	15.00		24	23.00	24.00	
7	6.00	7.00		16	15.00	16.00		25	24.00	25.00	
8	7.00	8.00		17	16.00	17.00					
9	8.00	9.00		18	17.00	18.00					



1:5000
@ A3

0 50 100 150 200 m

NOTES

A3

1. This drawing is to be read in conjunction with all other RGP drawings, and with all relevant Architect's and Engineer's drawings and specification. Any discrepancies found are to be reported immediately to the Engineer.
2. RGP accepts no responsibility for inaccuracies in data provided by third parties such as topographic surveys or Ordnance Survey mapping.
3. Do not scale, work to figured dimensions only. All dimensions are in millimeters unless noted otherwise and all levels are in metres from the topographic survey datum.
4. Any information given regarding existing underground services is given in good faith after consultation with the relevant authority, however accuracy is not certain.

This map is based on or reproduced from Ordnance Survey material with the permission of Ordnance Survey on behalf of the controller of Her Majesty's Stationary Office (c) Crown Copyright. Licence Number: AL100037123
This drawing is based upon Ordnance Survey mapping - RGP accept no liability for any inaccuracies with the data.

A	28/09/2017	Revised site boundary	SPB
-	31/08/2017	Original Issue	SPB
Rev.	Date	Amendments	Drawn


rgp Design
Transport Planning and Infrastructure Design Consultants
Metro House, Northgate, Chichester, West Sussex, PO19 1BE
Tel: 01243 210418 Fax: 01483 861682 www.rgp.co.uk

Client
Persimmon Homes
Thames Valley

Project
Land at West Sompting Fringe,
Sompting, West Sussex BN15 0DQ

Drawing Title
LiDAR Banding

Scale	1:5000	Drawn By	SPB	Checked By	LDF	Approved By	LDF
Date	Sept 2017	Drawing No.	2017-D1358-SK102	Rev.	A		