FLOOR PLAN

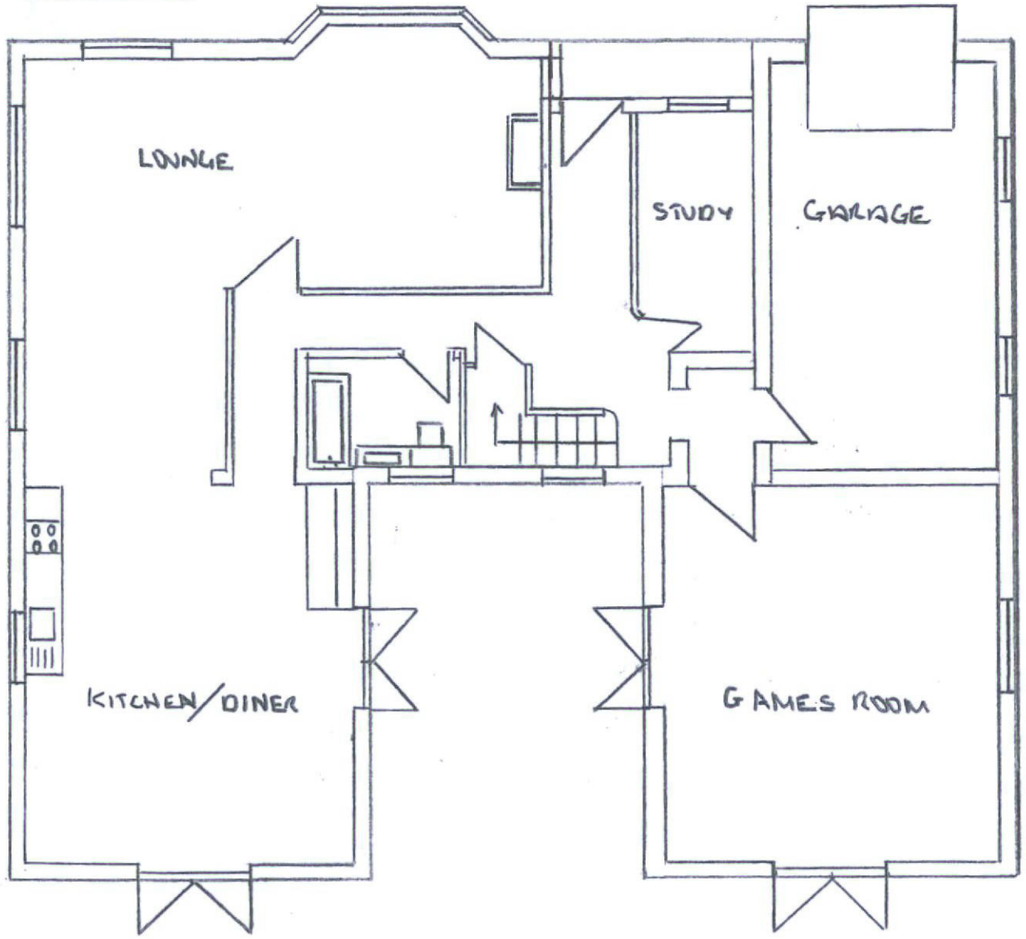

MR & MRS SEELEY	SCALE 1:100 ON A3
372 UPPER SHOREHAM ROAD	0 1 2 3 4 5 6
SHOREHAM ON SEA	1 OF 2 20-05-2021
WEST SUSSEX	EXISTING
BN43 5ND	DRAWN BY
REF :- ES210081	MR G BUTTERFIELD SURVEYOR

NORTH ELEVATION

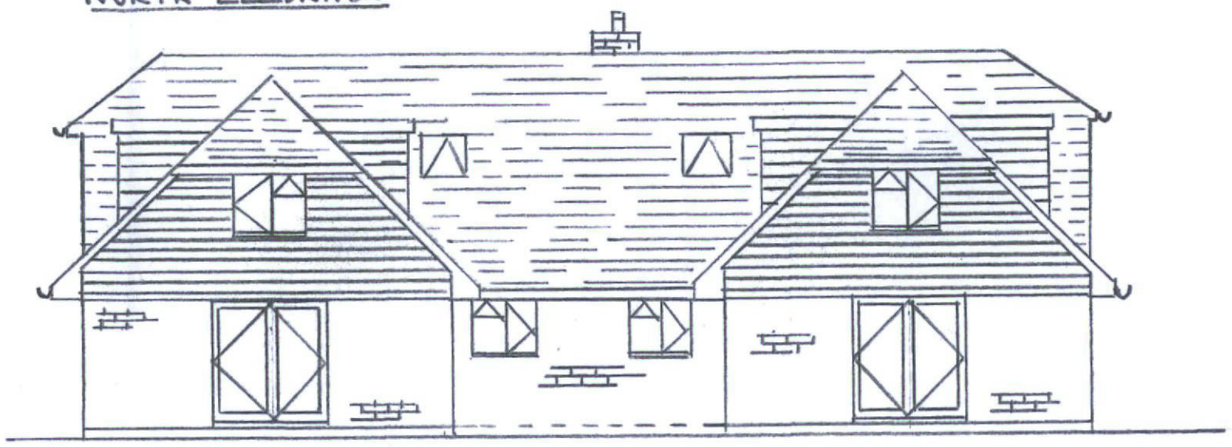

EAST ELEVATION

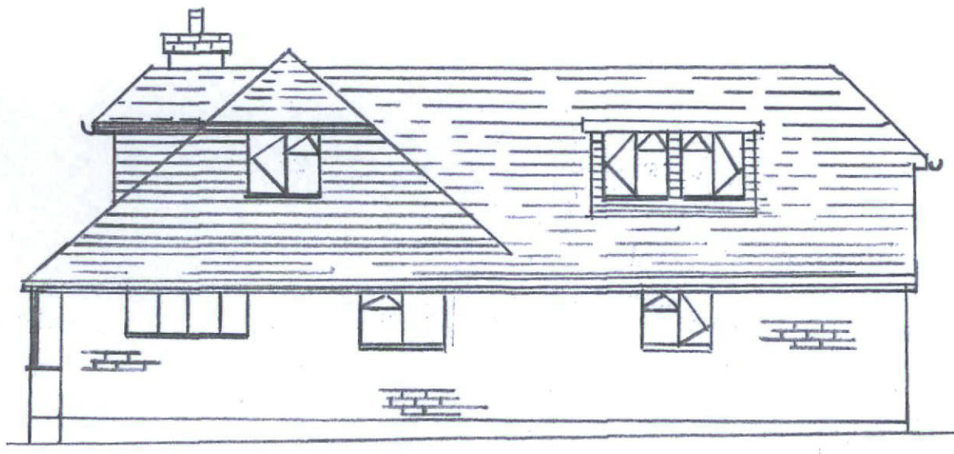

WEST ELEVATION

