


FLOOR PLAN

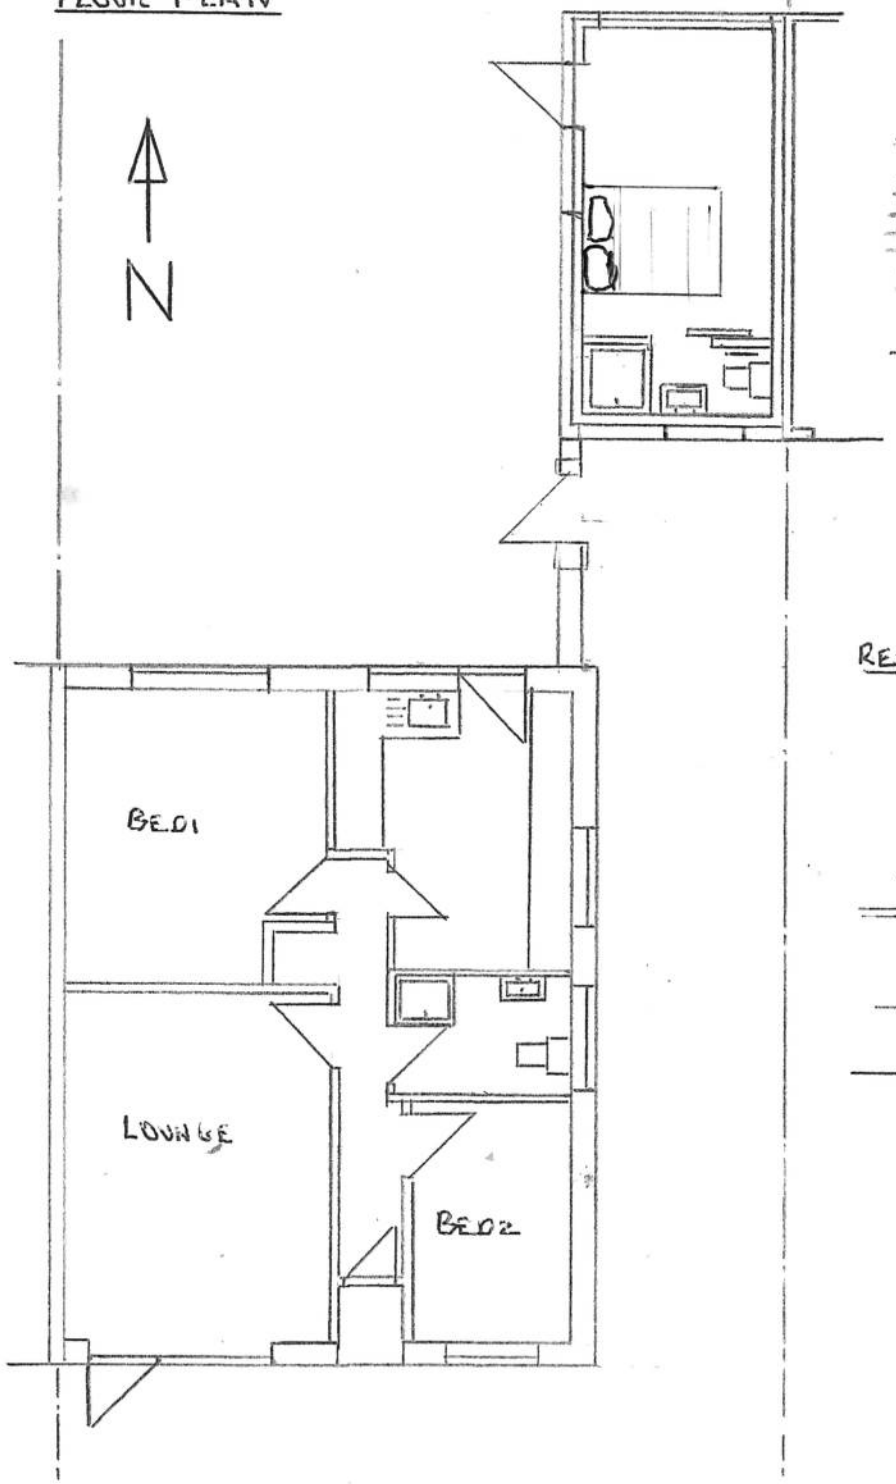


FRONT ELEVATION

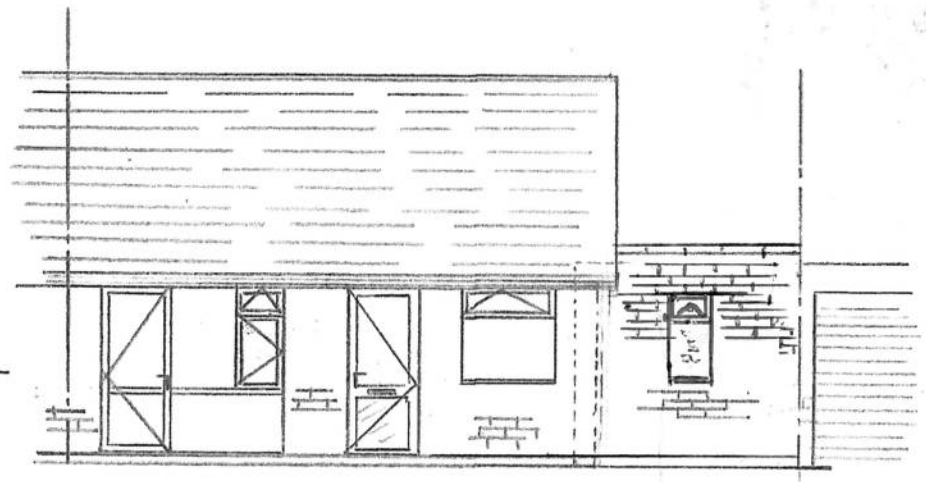

REAR ELEVATION

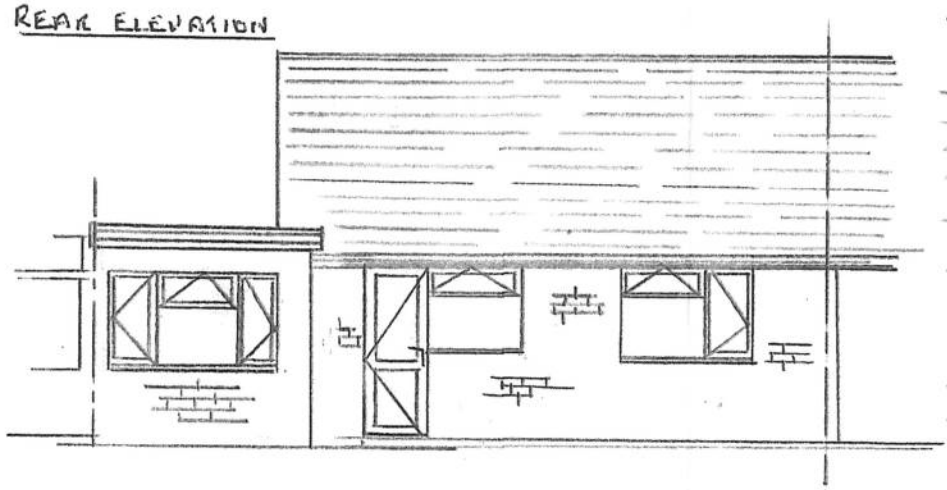

ROOF PLAN

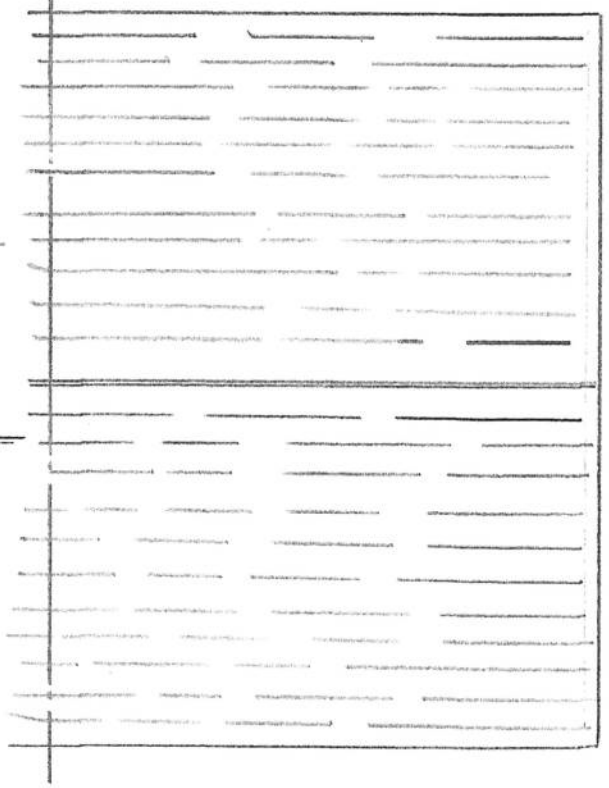




MRS K HUTCHINGS
9 WAYSIDE AVE
WORTHING
WEST SUSSEX
BN13 3JU
REF:- GB1059/2
28-11-2024
REV 1 :- 21/2/25
PROPOSED GARAGE
CONVERSION TO
LIVING SPACE

SURVEYOR
MR G BUTTERFIELD
SURVEYOR

0 1 2 3 4 5 6

SCALE 1:100 ON A3

RIGHT ELEVATION

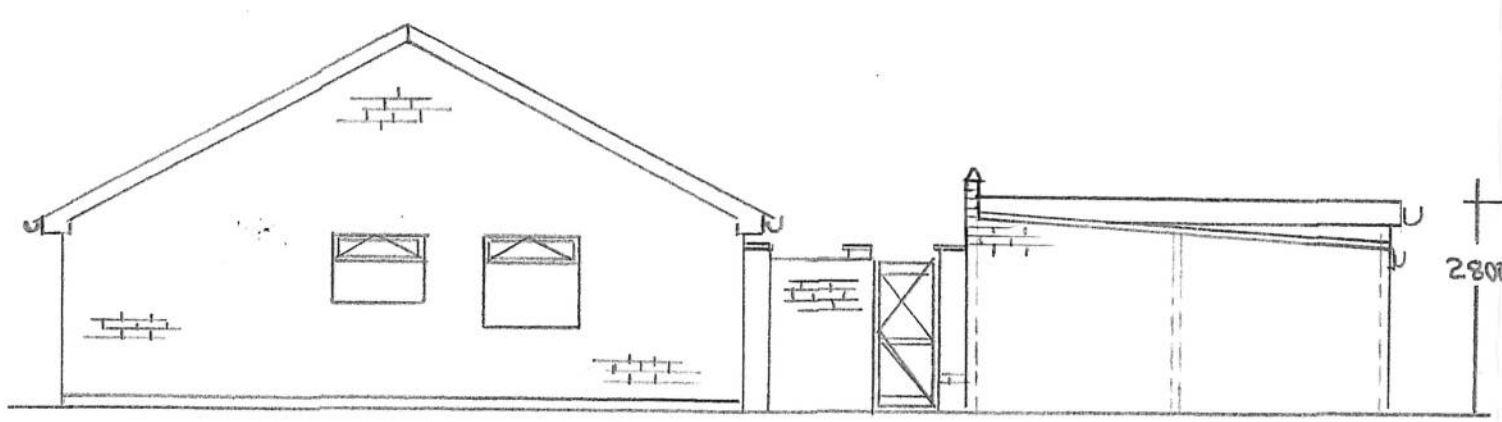

LEFT ELEVATION

