


## Block Plan V3

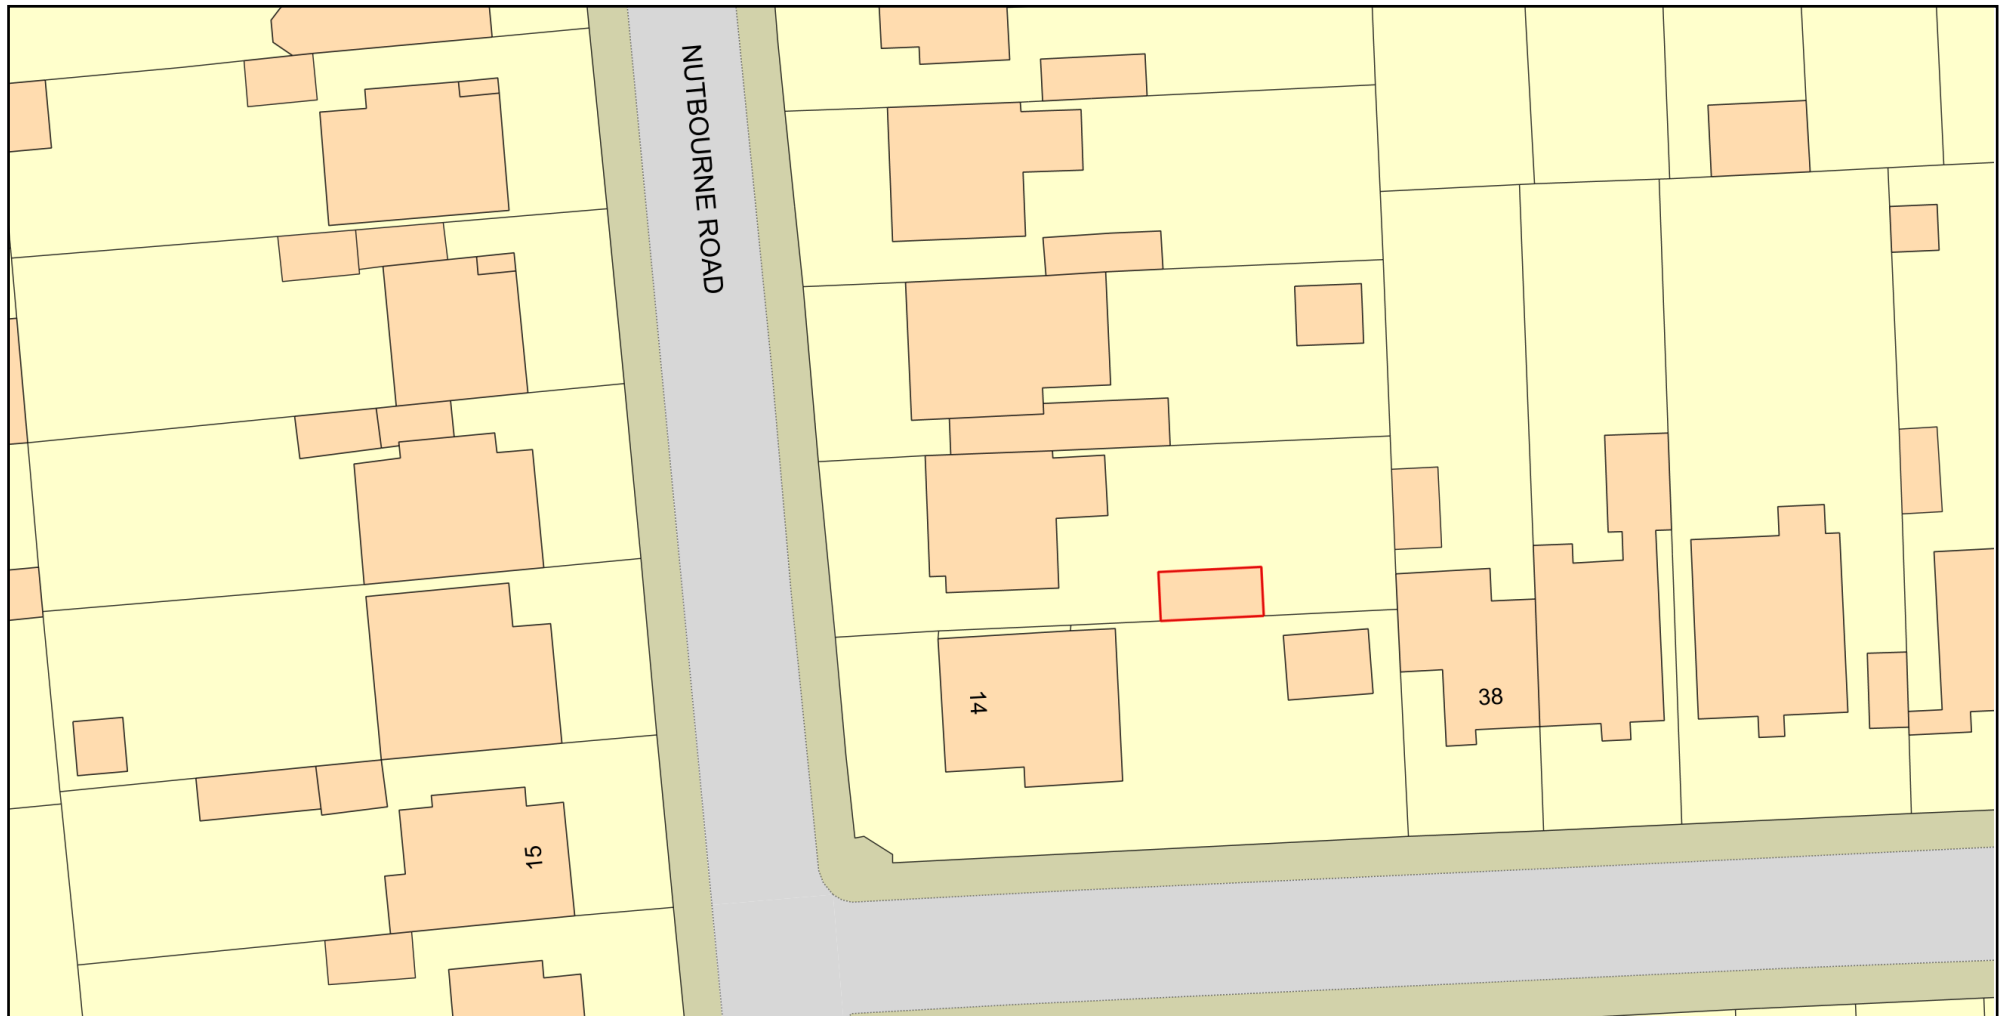

0 20  
Metres



Plan Produced for: Worthing Borough Council

Date Produced: 06 Oct 2025

Plan Reference Number: TQRQM25279130812833

Scale: 1:500 @ A4

© Crown copyright and database rights 2025 OS 100042766

