




EXISTING ELEVATIONS 1:100

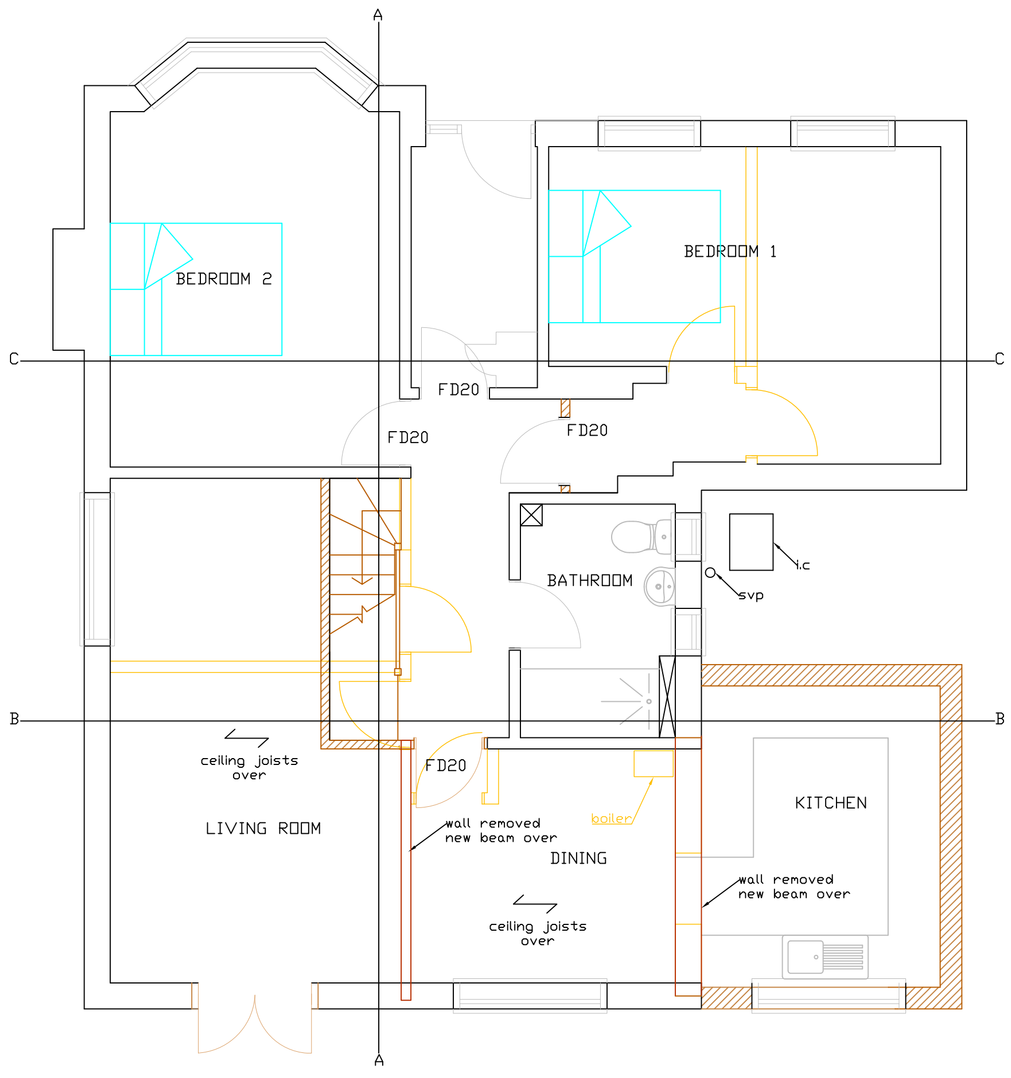

PROPOSED GROUND FLOOR 1:50

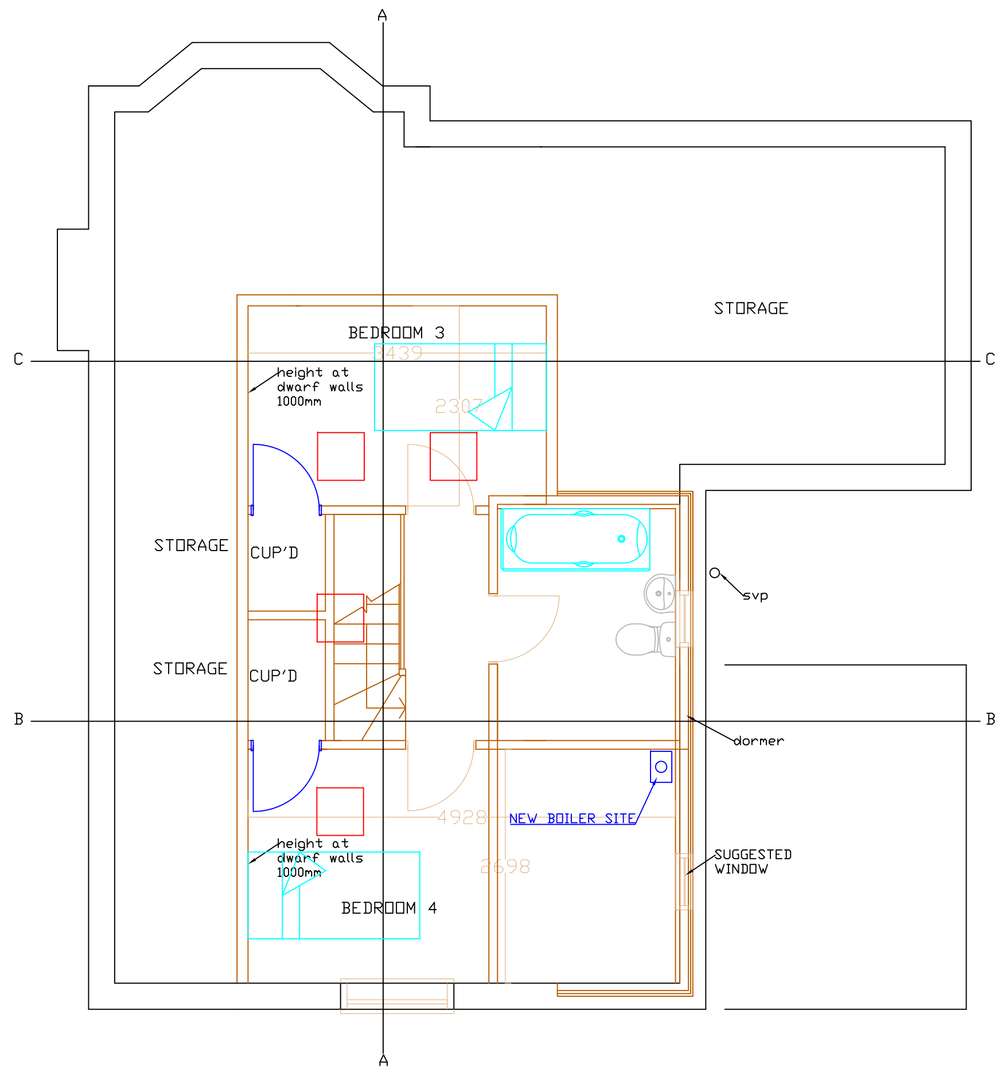


PROPOSED FIRST FLOOR 1:50

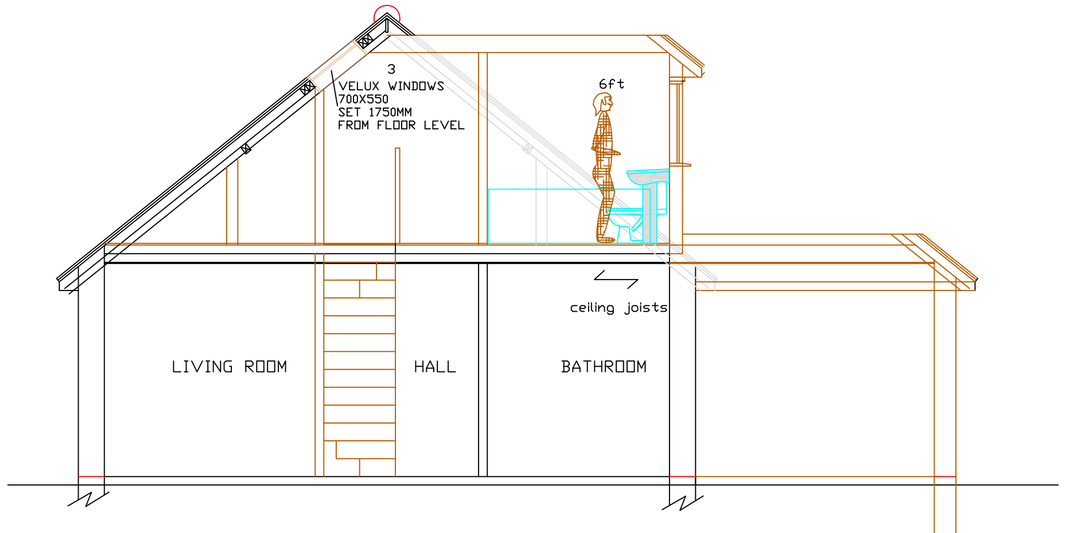

SECTION B-B


PROPOSED SECTION @ 1:50

EXISTING FOUNDATION TO BE CHECKED FOR ADEQUACY or TO THE SATISFACTION OF THE BUILDING INSPECTOR

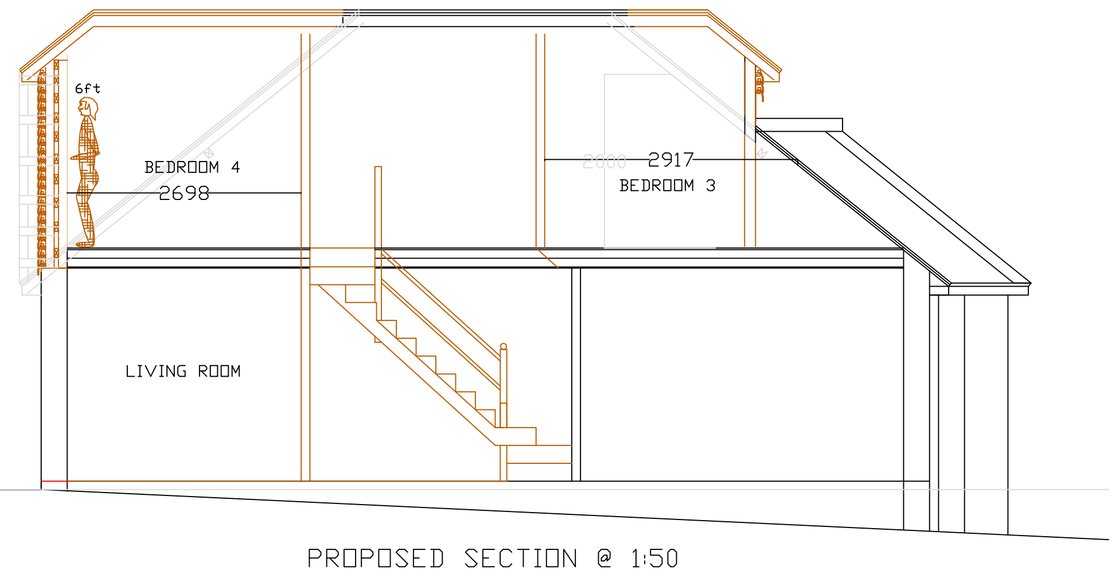


PROPOSED SECTION @ 1:50

SECTION A-A

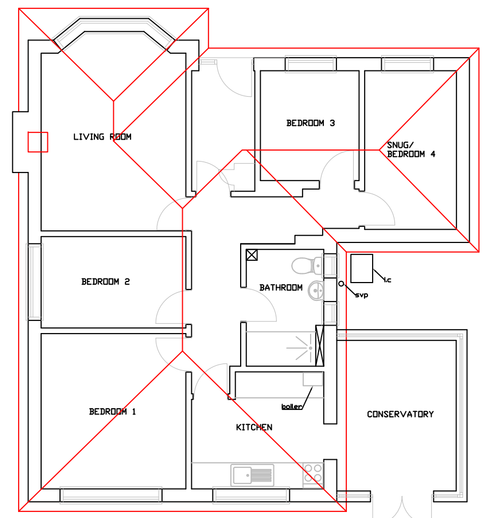


EXISTING FLOORPLANS 1:100

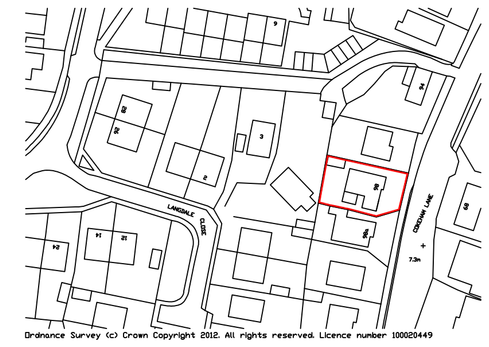


Ordnance Survey (c) Crown Copyright 2012. All rights reserved. Licence number 100020449


LOCATION 1:1250

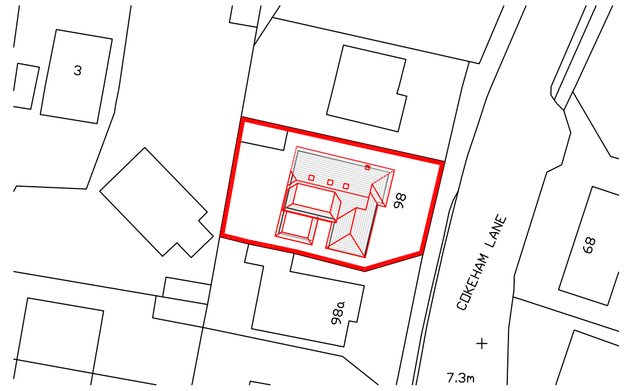


BLOCK 1:500

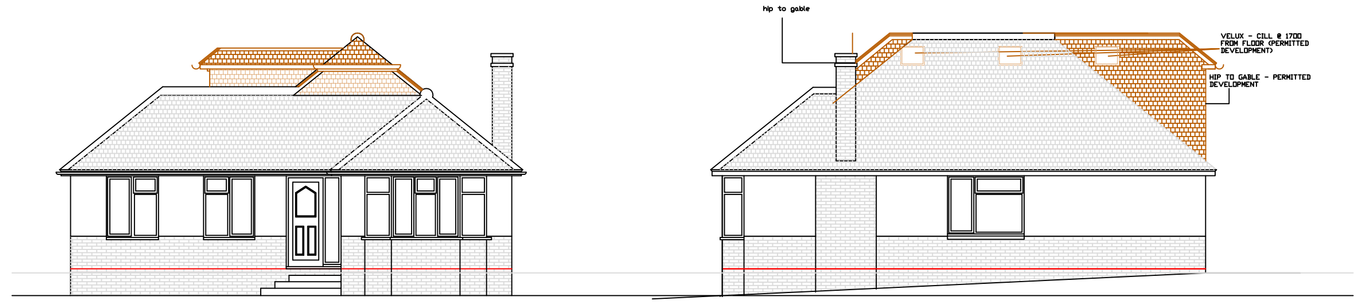

PROPOSED ELEVATIONS 1:100

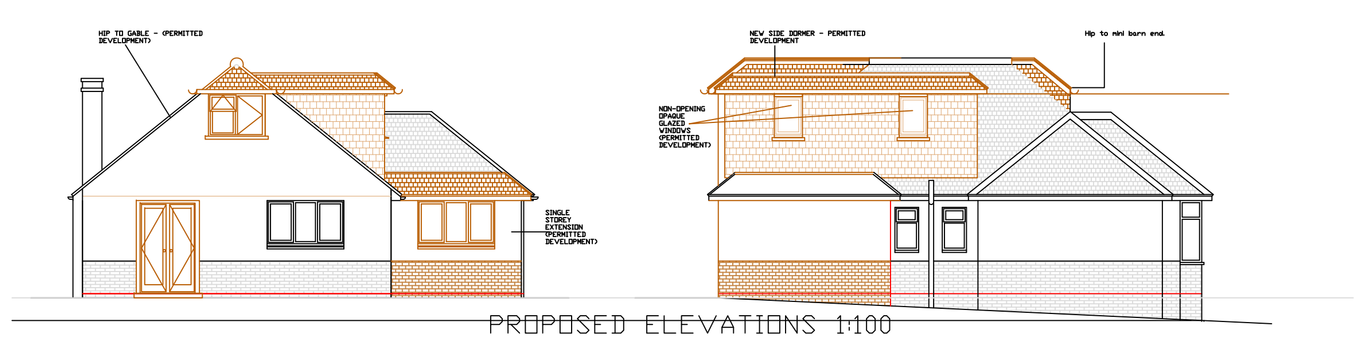

PROPOSED ELEVATIONS 1:100

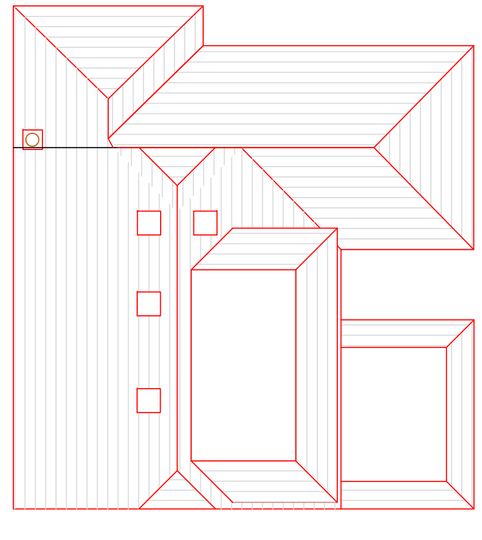

PROPOSED ROOF PLAN 1:100

13/6/12 issued for discussion with Planning
21/6/12 issued for Planning Application

All dimensions to be checked on site prior to commencement of work, except for planning purposes.

This drawing is the copyright of CALDOTEC LTD and may not be copied, altered or reproduced in any way without written authority.

CALDOTEC LTD
41 WILLOWHAYNE AVE
EAST PRESTON
WEST SUSSEX
BN16 1PL
Telephone
01903 859176

EXISTING & PROPOSED FLOORPLANS, ELEVATIONS, ROOF PLAN & LOCATION
98 Cokeham Lane
Sompting
BN15 9SJ

CLIENT Mr & Mrs Upton

REV 2	front dormer removed (hop to dobie)	MC	13/7/12
REV 1	EX/PRO. NEW PLAN. + SEC	MC	09/05/12
Issue	Details	By	Date

SCALE AS SHOWN on A1
DATE FIRST ISSUE 30/04/12
DRAWING NUMBER 1107.4/01 RG