
Block Plan 1:500

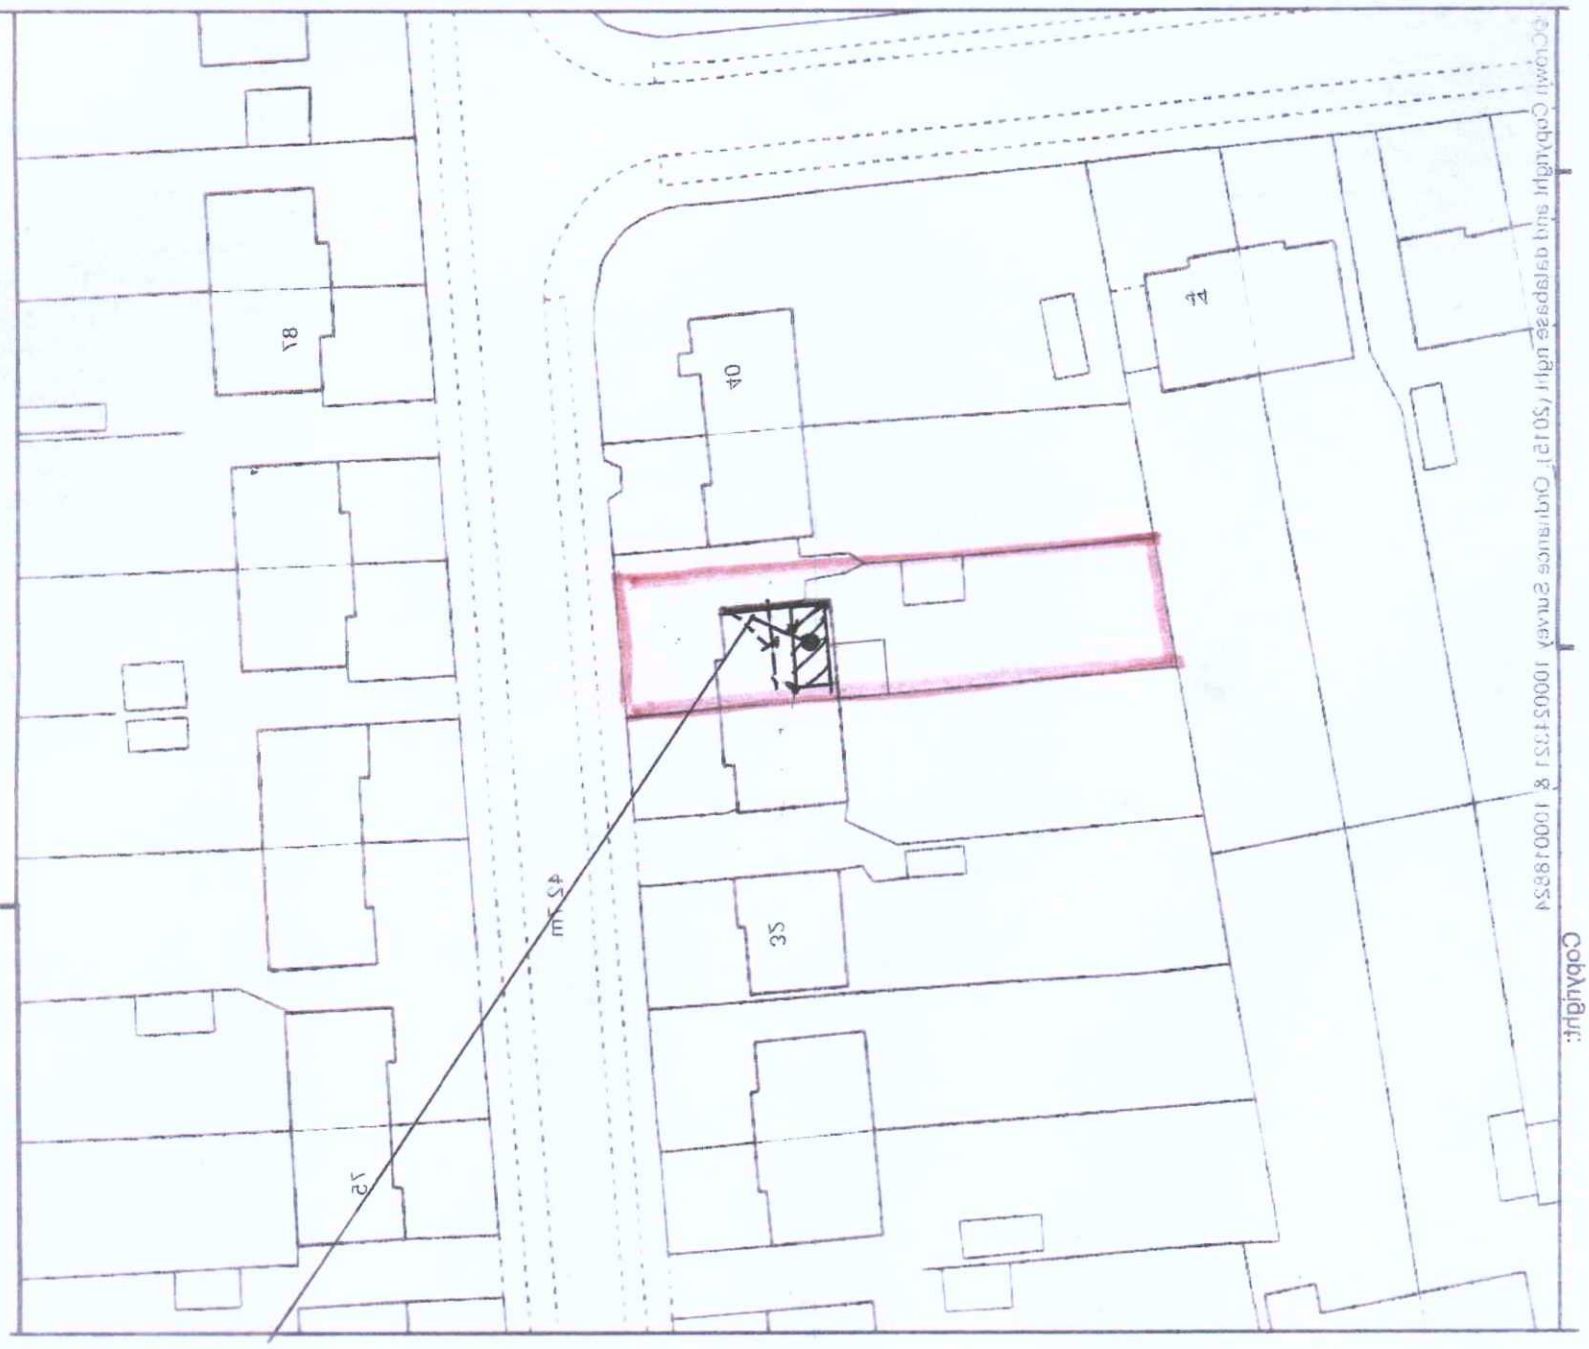

Site Location Plan 1:1250



New Build

1:500 Scale Bar

10m 20m 30m 40m 50m

1:1250 Scale Bar

ADUR & WORTHING PLANNING SERVICES	
DATE VALID	13 AUG 2015
PLAN	AWDM/1229/15

36 Howard Road Lancing

Mel Humphrey
MRICS MBEng
36 Northease Drive
Hove, E. Sussex BN3 8PD
Mob. 07710952182
Email. mel_humphrey_uk@yahoo.co.uk