

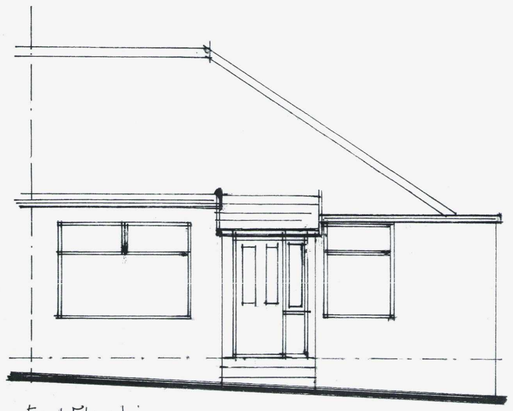



Front Elevation

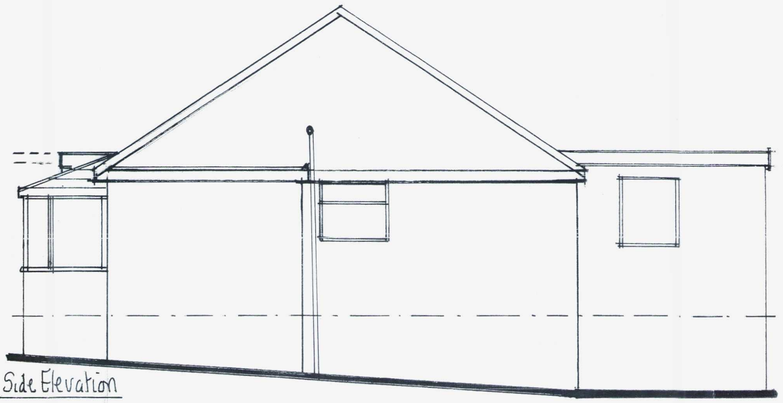

Side Elevation

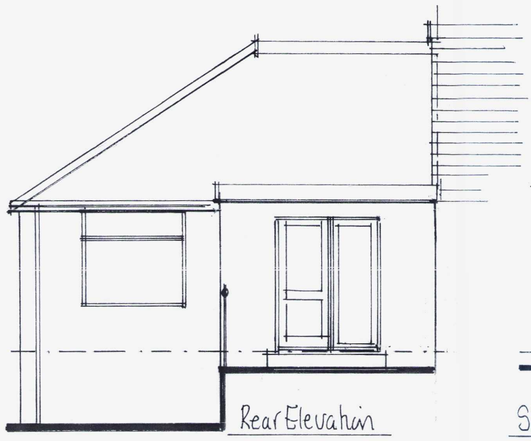


Rear Elevation

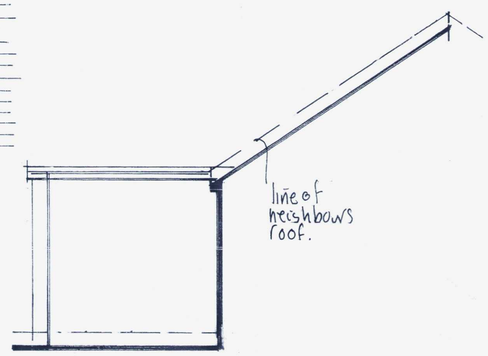


Side Elevation

Ground Floor Plan

Roof Plan

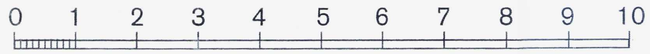

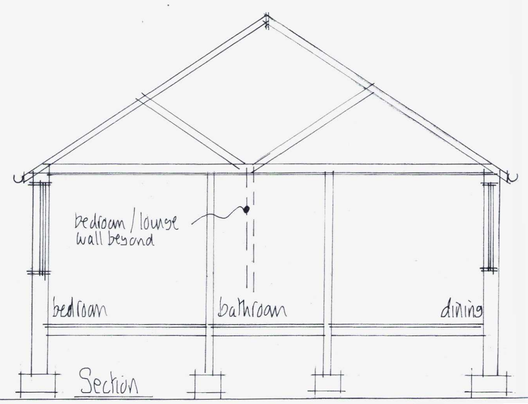

Section

ADUR & WORTHING PLANNING SERVICES
PLAN No: AWDM/1229/15
DATE VALID: 13 AUG 2015

NOTES:
All dimensions must be checked on site and not scaled from this drawing.

Mel Humphrey
MRICS MBEng

39 Northease Drive
Hove East Sussex BN3 8PQ

RICS
Mobile: 07701 055182
Email: mel_humphrey_uk@yahoo.co.uk

Drawing Title
Existing Plans @
36 Howard Road, Sompting

Scale: 1:50

Date: June 16 Drawn by: MJH

A1 sized drawing

Drg No: Rev: