
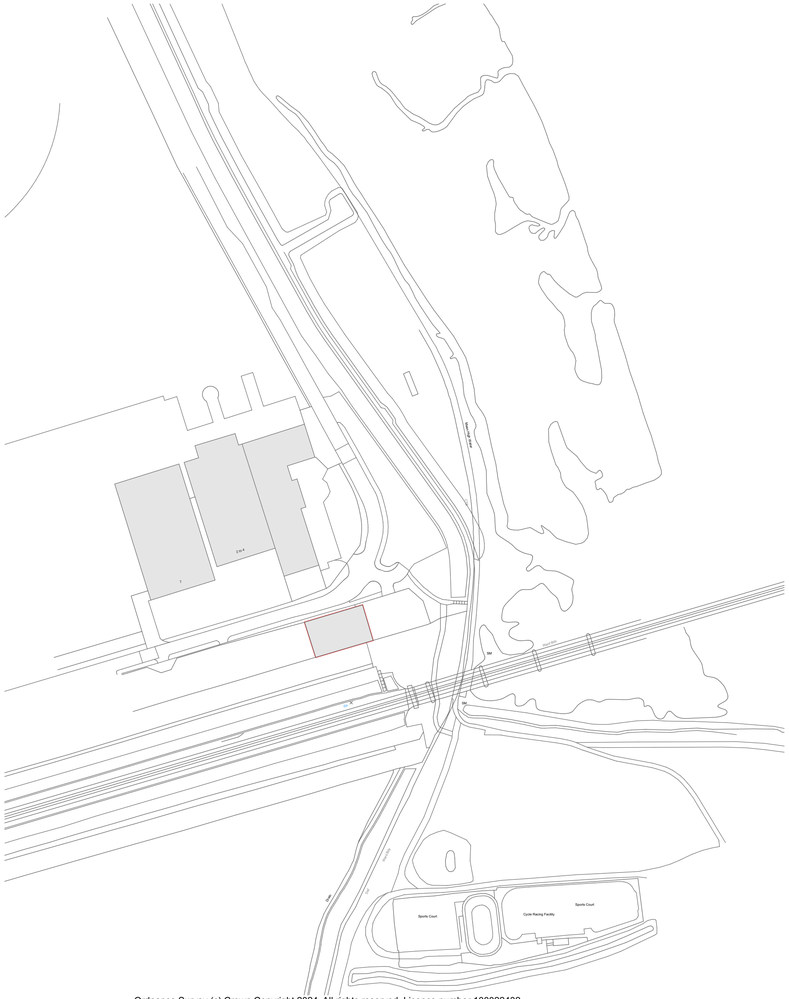


Ordnance Survey (c) Crown Copyright 2024. All rights reserved. Licence number 100022432

Location Plan

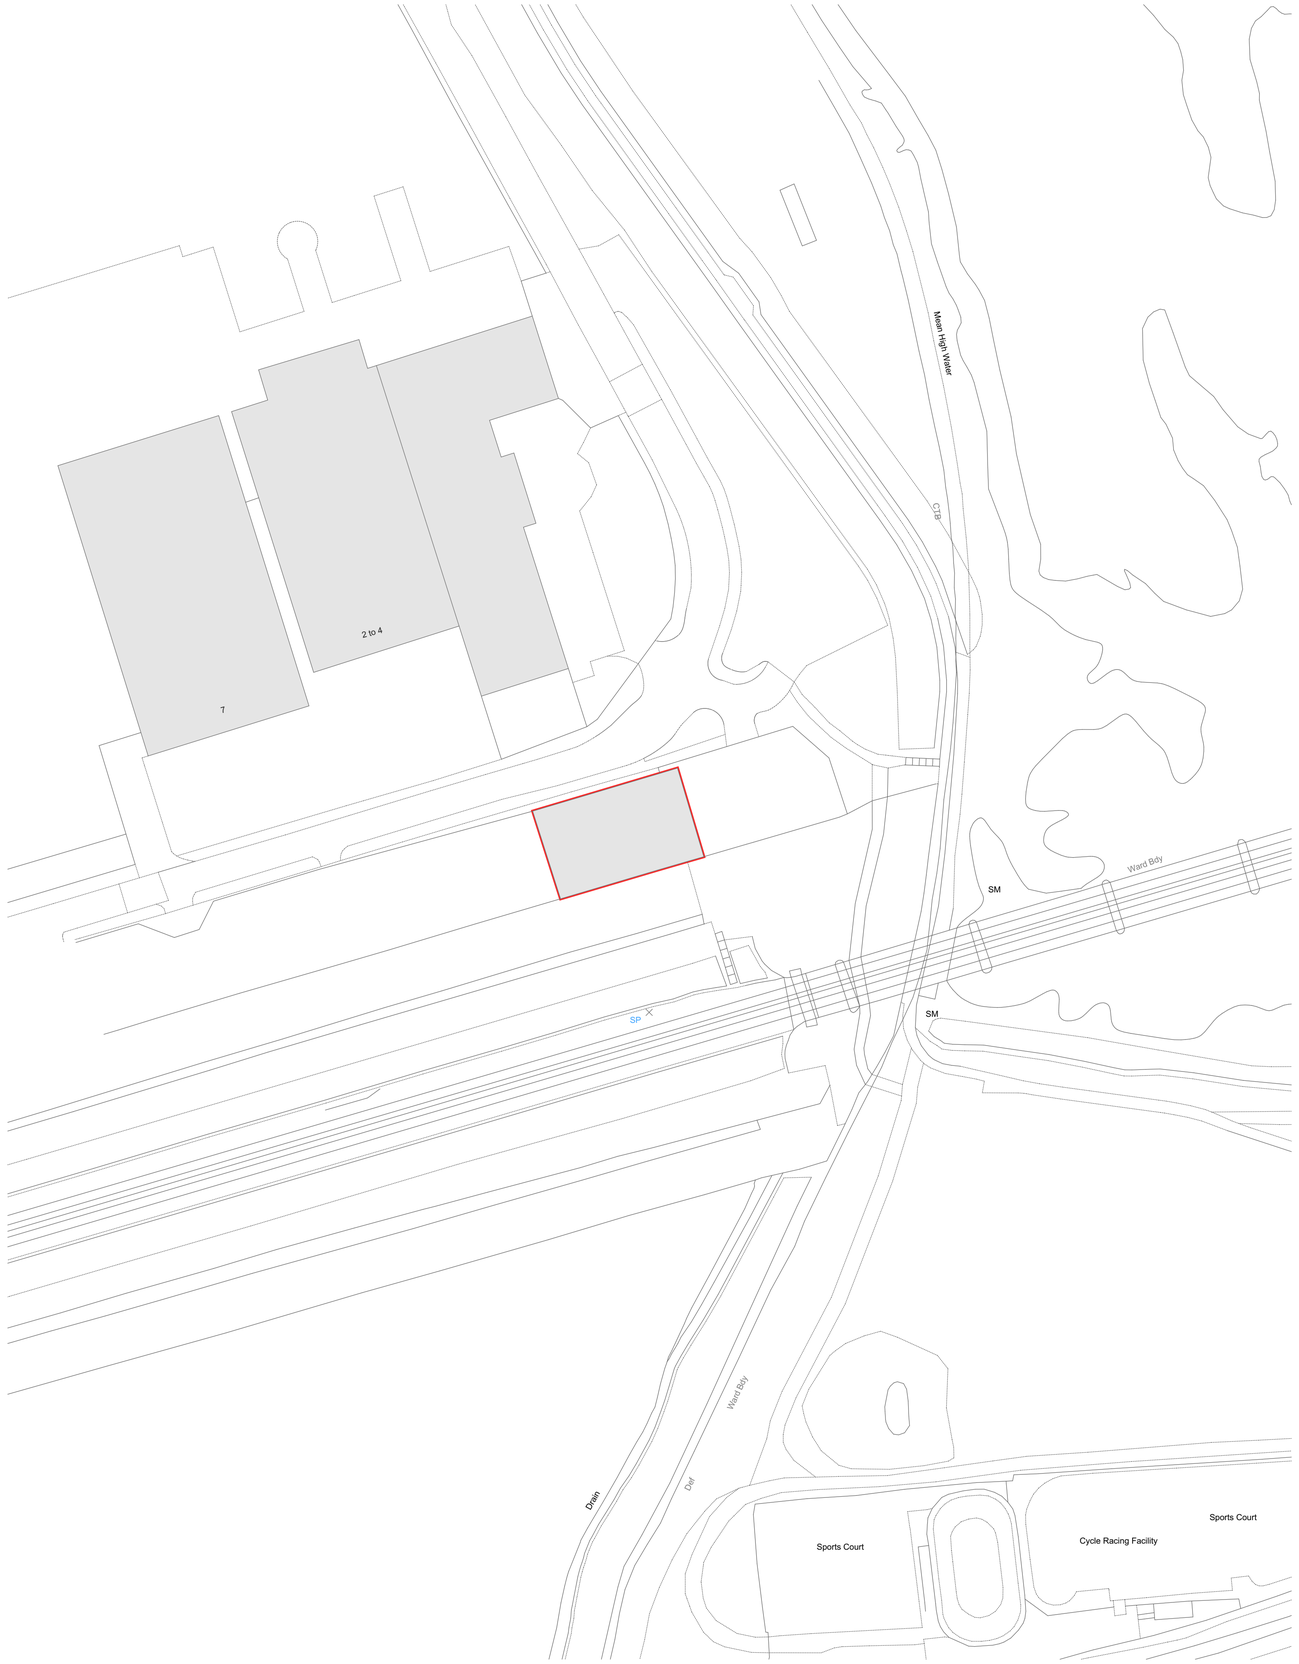

Site Plan

Notes

Do not scale off this drawing except for planning purposes

Check all dimensions on site before any work commences

All goods, materials and workmanship must conform to current building regulations, british standards and codes of practice.

Copyright of this drawing is to be retained by Ecotecture Ltd and must not be reproduced without written consent from the practice.

Drawing to be printed A1

N

0m 10m 20m 30m 40m 50m

Scale 1-1250

0m 5m 10m 15m 20m 25m

Scale 1-500

ecotecture

ECOLOGICAL ARCHITECTURE

01444 416745 info@ecotecture.co.uk
www.ecotecture.co.uk

31 Sussex Road Haywards Heath
West Sussex RH16 4DZ

Client: Young Calibration

Address: 5 Cecil Pashley
Shoreham-by-Sea
West Sussex
BN43 5FF

Description: Existing Site and Location plan
1:1250,

Scale: **1:500** Date:
Drawn: **BI** Checked: **BI**

Drawing No: **/100**